

Location Plan

Scale 1:1250

00 25 50 100

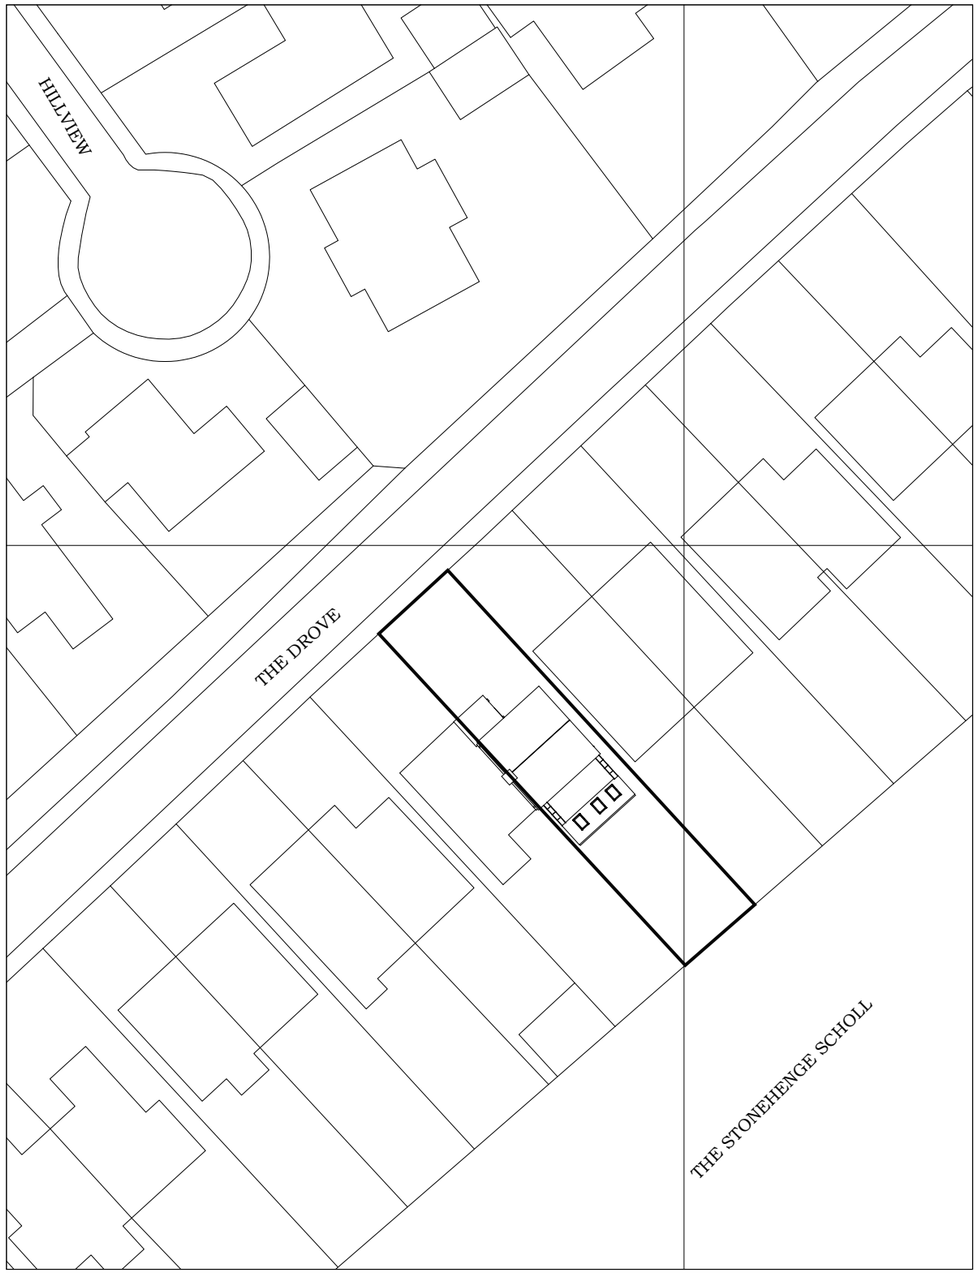

Block Plan

Scale 1:500

00 10 20 40

North

OS 2022 100038864

gdgplan@btinternet.com

Client
Mr & Mrs Blundell
6 The Drove
Amesbury
SP4 7AG

Project
Single storey kitchen
extension to rear

Drawing Title
block and site

Drawing Detail
Scale @ A3 - 1:1250 / 1:500
Drawing No JL-SB-03
Drawn by GG

Date 12/08/2023

Contact G Greenwood
m.0748 3873 045
gdgplan@btinternet.com