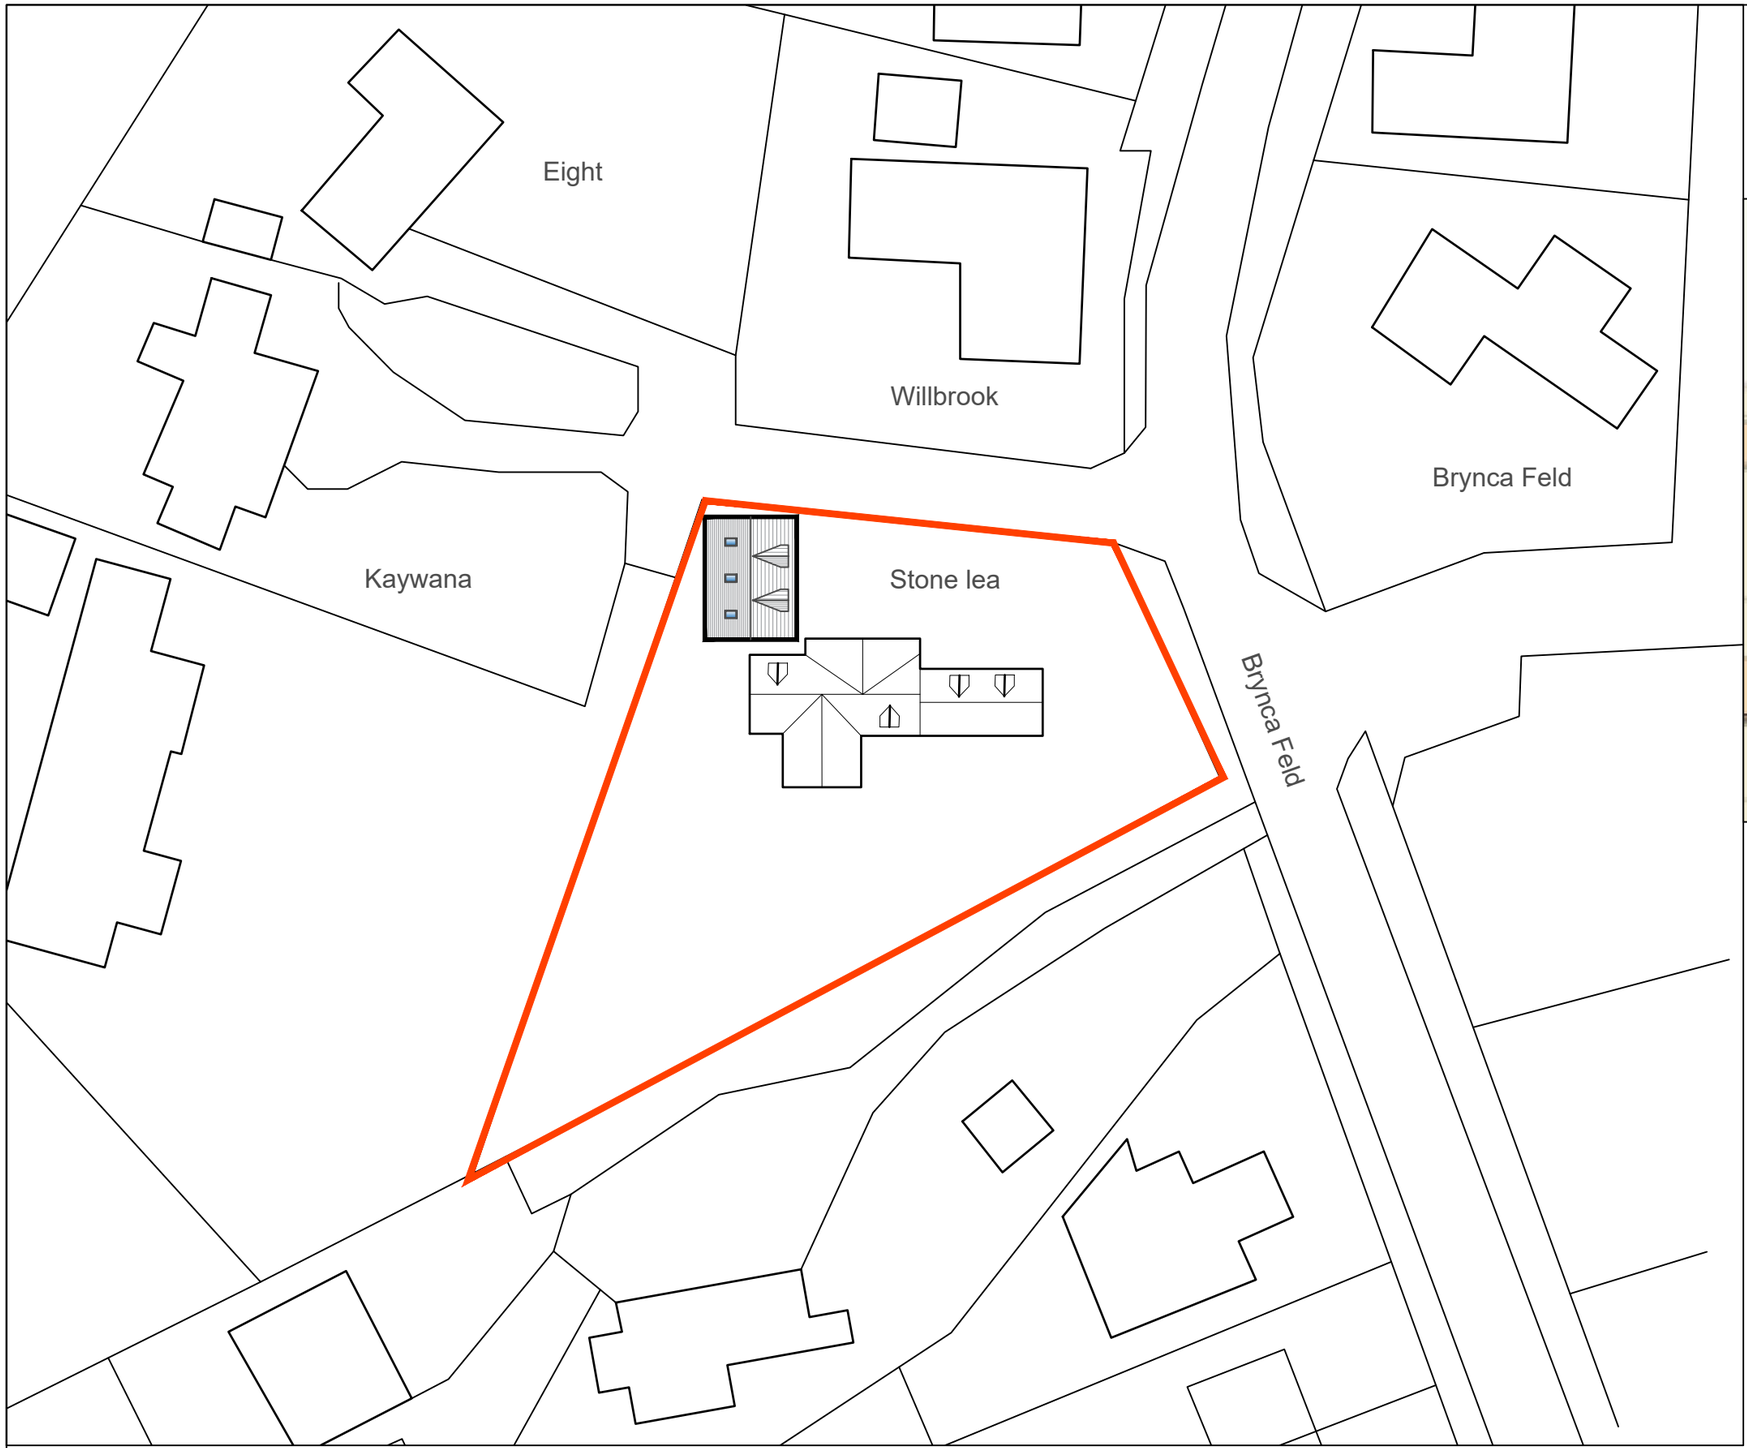


Block Plan Sc 1:500

0 5 10 20 30 40 50

North

BEFORE COMMENCEMENT OF ANY WORKS THE CONTRACTOR MUST CHECK AND VERIFY ALL BUILDING, SITE DIMENSIONS AND LEVELS, ALL RELEVANT SEWER OUTFALLS, INVERT LEVELS, AND CONNECTION POINTS

© THIS DRAWING AND THE BUILDING WORKS ILLUSTRATED ARE COPYRIGHT AND MAY NOT BE REPRODUCED WITHOUT WRITTEN PERMISSION




Area Plan Sc 1:1250

0 10 20 30 40 50 60 70 80 90 100

elevation one
BUILDING PLANNING & DESIGN
25 Uley Road,
Dursley,
Gloucestershire,
GL11 4NJ

Email: planning@elevationone.co.uk
Phone: 01453 549253

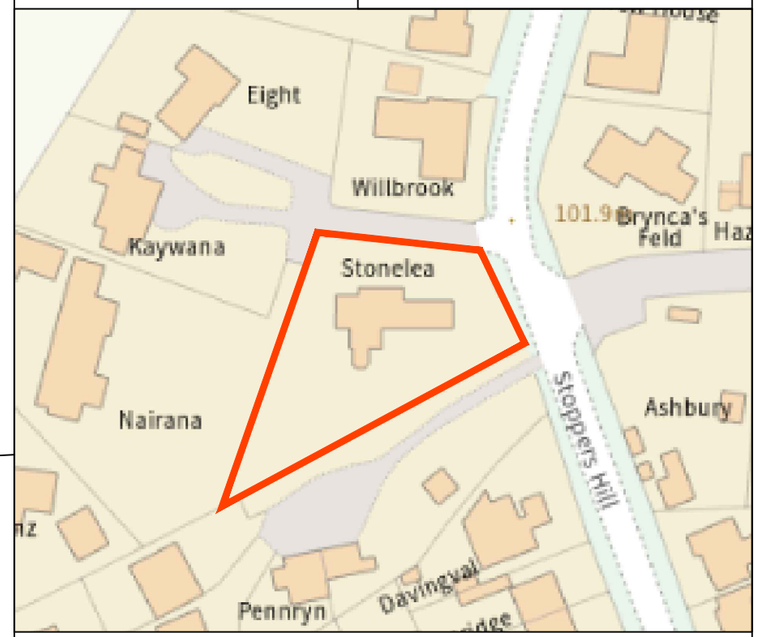Project:-
Works at
Stonelea,Stoppers Hill,
Brinkworth, SN15 5AW
Drawing Title:-
Site Plans
Scale:-
1:500 & 1250 @ A3
Client:-
Mr & Mrs Bevis

| Project No:- | Drawing No: - |
|---|---|
| LB-010 | 01 |
| Date:- | Revision:- |
| Feb 23 | - |