BEFORE COMMENCEMENT OF ANY WORKS
THE CONTRACTOR MUST CHECK AND VERIFY
ALL BUILDING, SITE DIMENSIONS AND
LEVELS, ALL RELEVANT SEWER OUTFALLS,
INVERT LEVELS, AND CONNECTION POINTS

© THIS DRAWING AND THE BUILDING
WORKS ILLUSTRATED ARE COPYRIGHT
AND MAY NOT BE REPRODUCED WITHOUT
WRITTEN PERMISSION



EXISTING
REAR ELEVATION

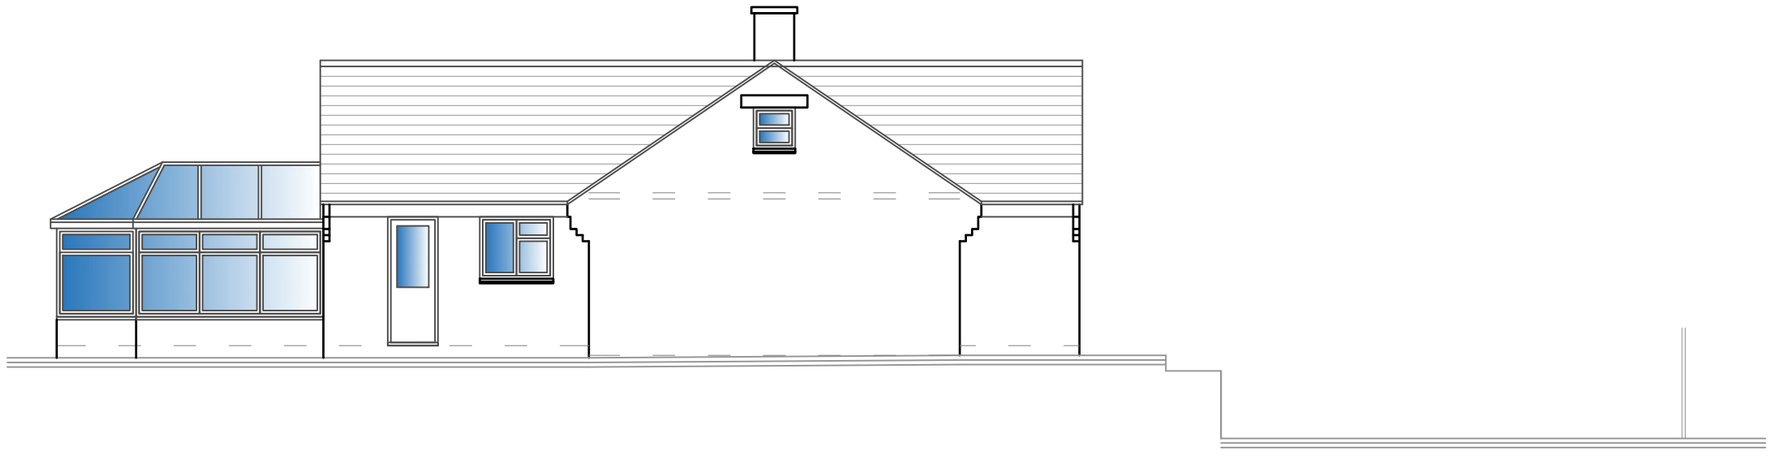

EXISTING
SIDE ELEVATION

Existing Elevations 2

Scale:- 1:100

0 1 2 4 6 8 10

elevation one
BUILDING PLANNING & DESIGN
25 Uley Road,
Dursley,
Gloucestershire,
GL11 4NJ

Email: planning@elevationone.co.uk
Phone: 01453 549253

Project:-
Works at
Stonelea,Stoppers Hill,
Brinkworth, SN15 5AW

Drawing Title:-
Existing Elevations

Scale:-
1:100 @ A3

Client:-
Mr & Mrs Bevis

Project No:-	Drawing No: -
LB-010	05
Date:-	Revision:-
Feb 23	-