THIS DRAWING IS COPYRIGHT
Contractor must take site sizes

NOTE:
THIS DRAWING HAS BEEN PREPARED FROM INFORMATION RECEIVED FROM PEEK ARCHITECTURE AND DESIGN ON 23 MARCH 2023. THE SITE MUST BE INSPECTED AND CHECK DIMENSIONS TAKEN PRIOR TO ANY WORK BEING CARRIED OUT, ON OR OFF SITE.



EXISTING
FRONT (EAST) ELEVATION
SCALE 1:50

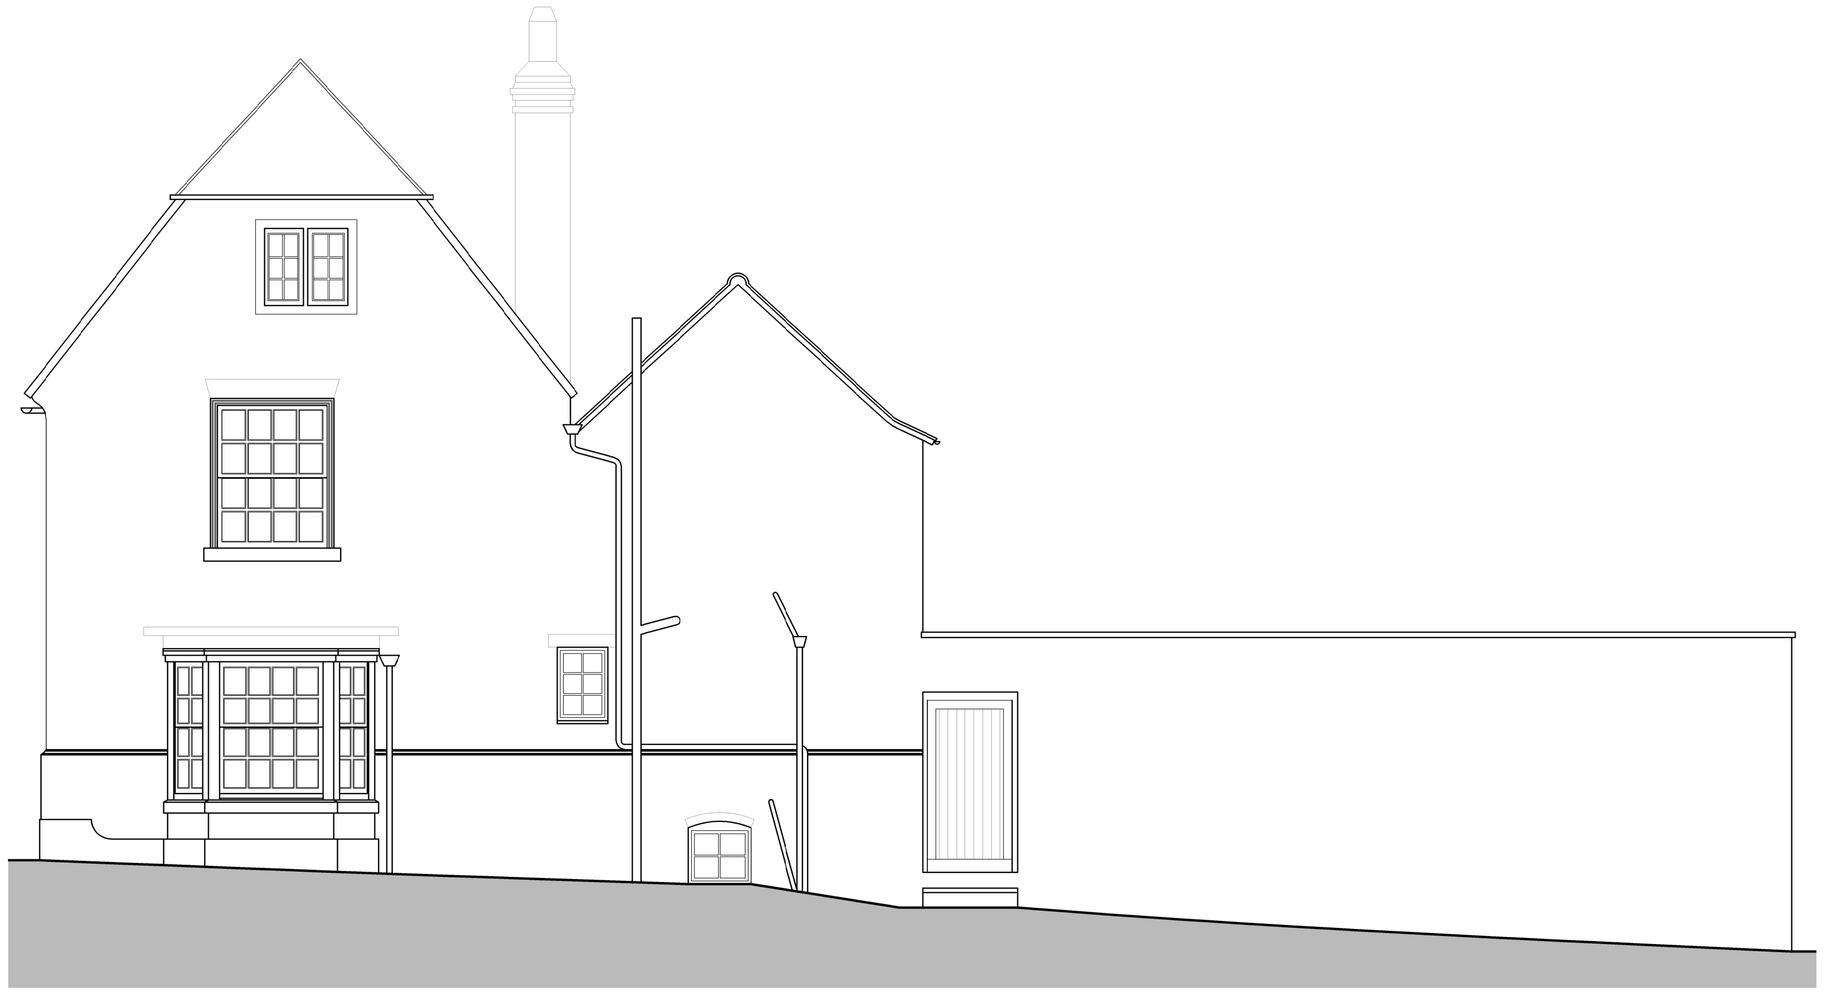

EXISTING
SIDE (NORTH) ELEVATION
SCALE 1:50



EXISTING
REAR (WEST) ELEVATION
SCALE 1:50



EXISTING
SIDE (SOUTH) ELEVATION
SCALE 1:50

0 1m 2m 3m
Scale bar (1:50)

Rev.	Date		Init
B	18/07/23	Planning Issue	ALK
A	23/05/23	Addition of North Elevation and further survey detail added	ALK

CLIENT
MR P LOXTON-EDWARDS

PROJECT
MANOR FARM HOUSE, HEDDINGTON

DRAWING
EXISTING ELEVATIONS

DRAWN:	Date:	Scale:
ALK	11/05/2023	1:50 @ A1
Drawing number: 4075-02		Rev. B

DOLMAN
ARCHITECTURAL DESIGNERS BUILDING SURVEYORS
COST CONSULTANTS CDM PRINCIPAL DESIGNERS
Sussex House
Bath Road
Devizes
Wiltshire SN10 2AF
Tel: 01380 729456
Web: www.dolmansurveyors.co.uk
Email: info@dolmansurveyors.co.uk