
Block Plan 1:500

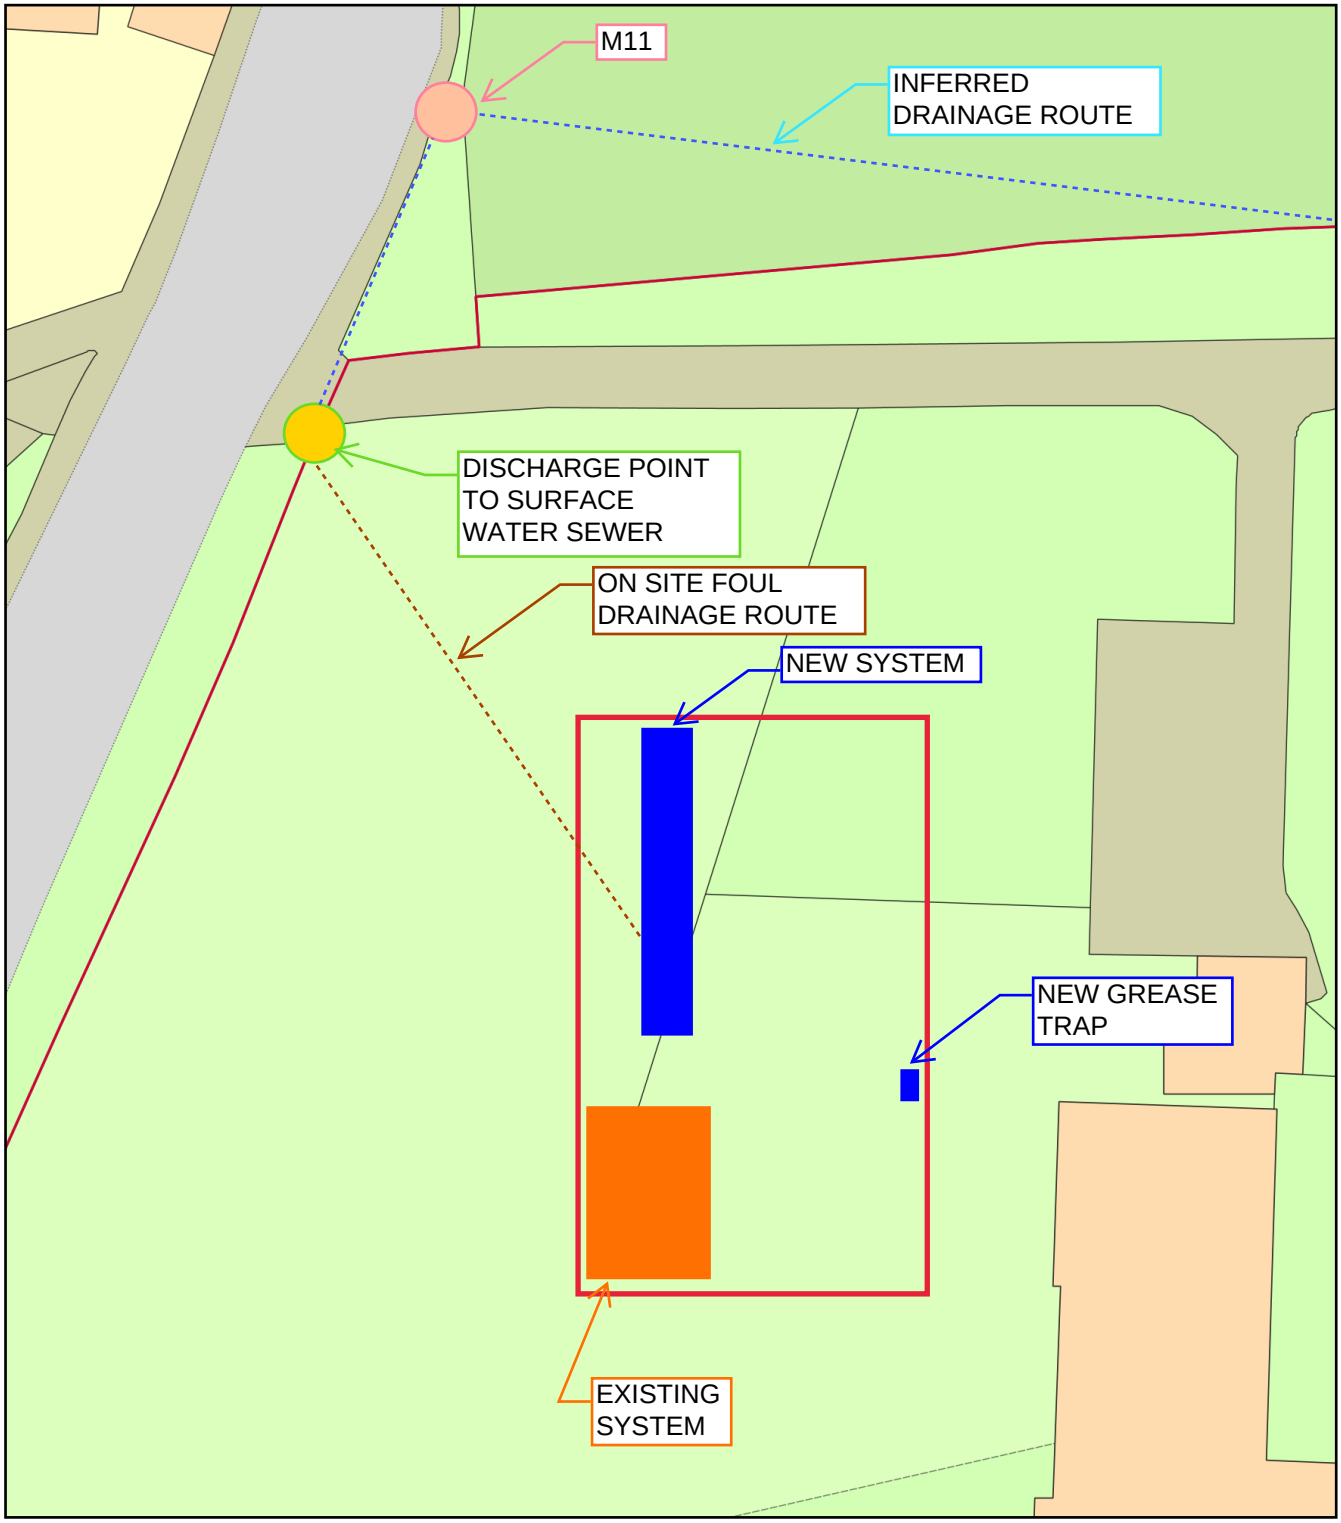

0 20

Metres

N

ReQuestaPlan

Plan Produced for: DHA Pollution Ltd

Date Produced: 11 Aug 2023

Plan Reference Number: TQRQM23223165625747

Scale: 1:500 @ A4

© Crown copyright and database rights 2023 OS 100042766