
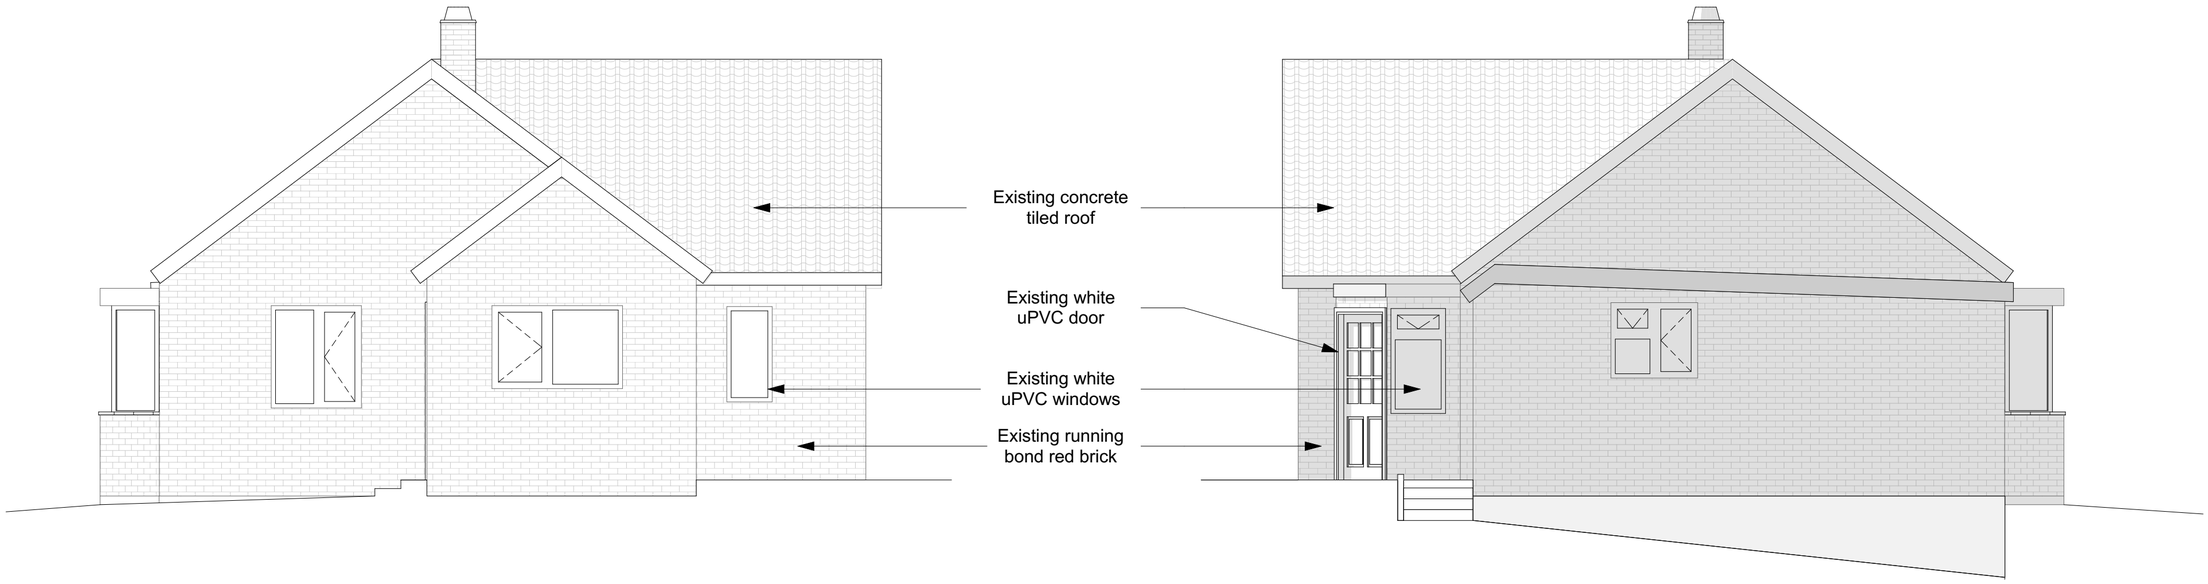


Existing South Elevation
Scale 1:50@A2

Existing North Elevation
Scale 1:50@A2

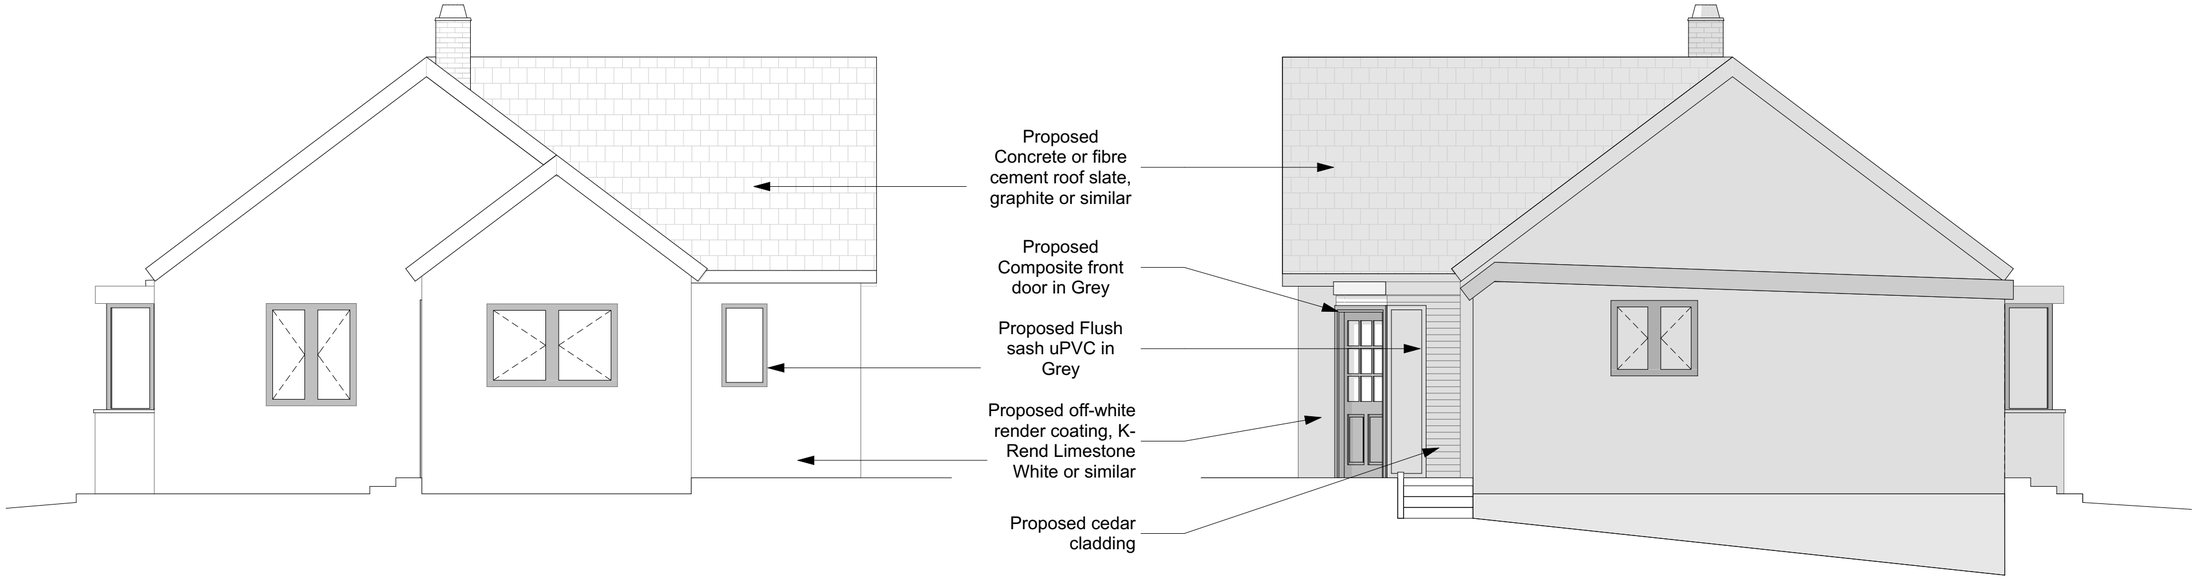

Proposed South Elevation
Scale 1:50@A2

Proposed North Elevation
Scale 1:50@A2

0 1m 2m 3m 4m 5m

Client
Kate Wilde

Drawing Number		004
Drawing name	Drawn by	rev
Existing and Proposed North and South Elevations	**Aleksandra Stosio**	**02**