
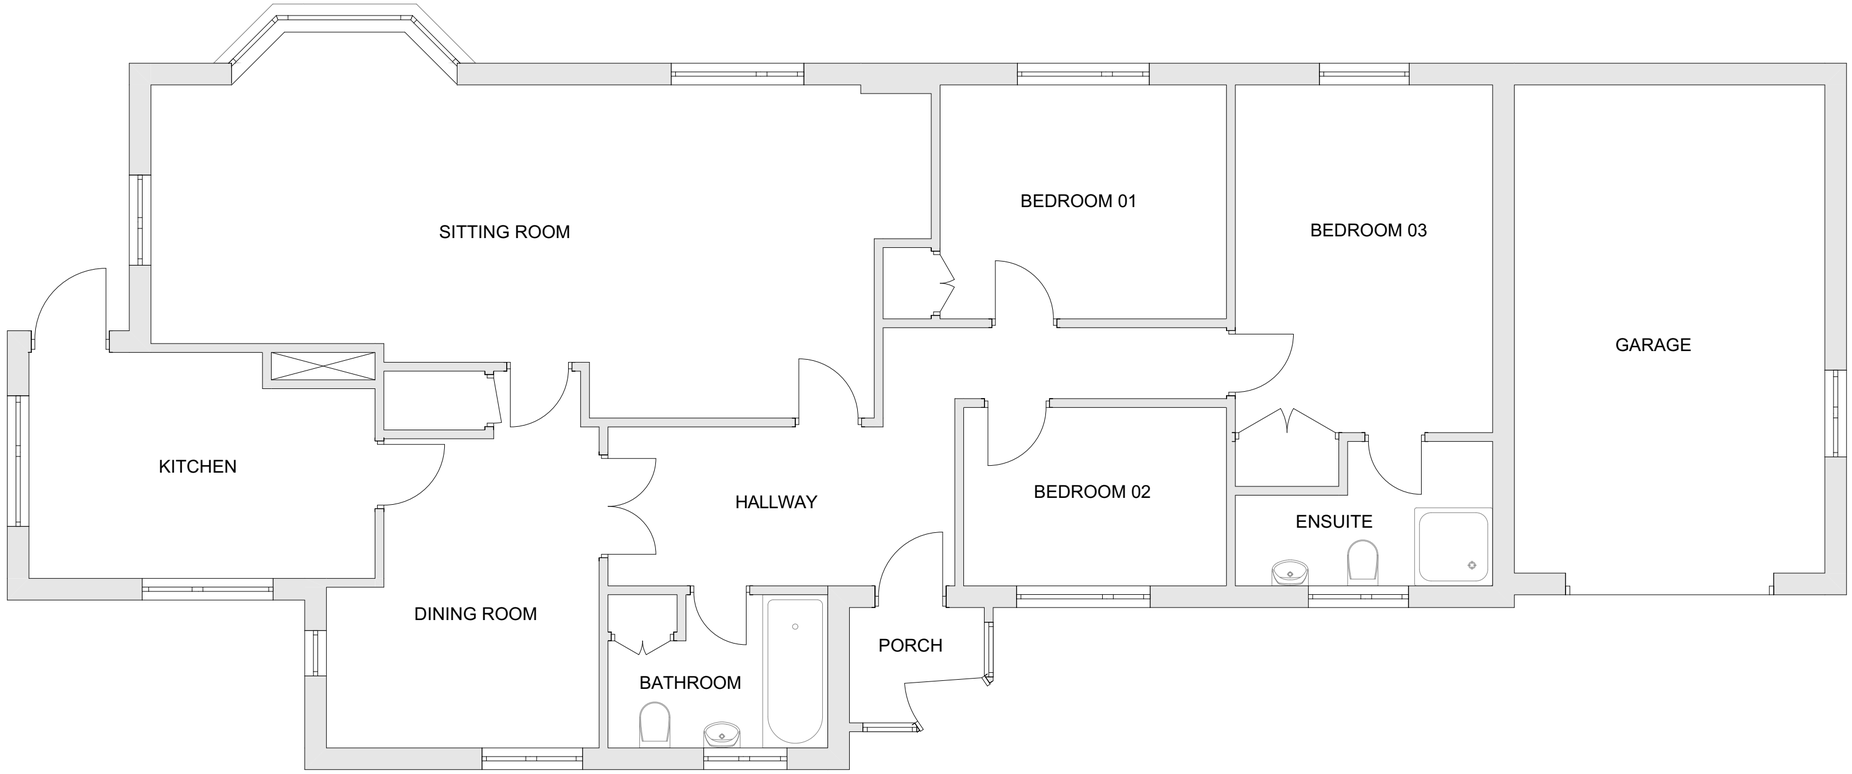


Existing Ground
Floor Plan Scale
1:50@A2

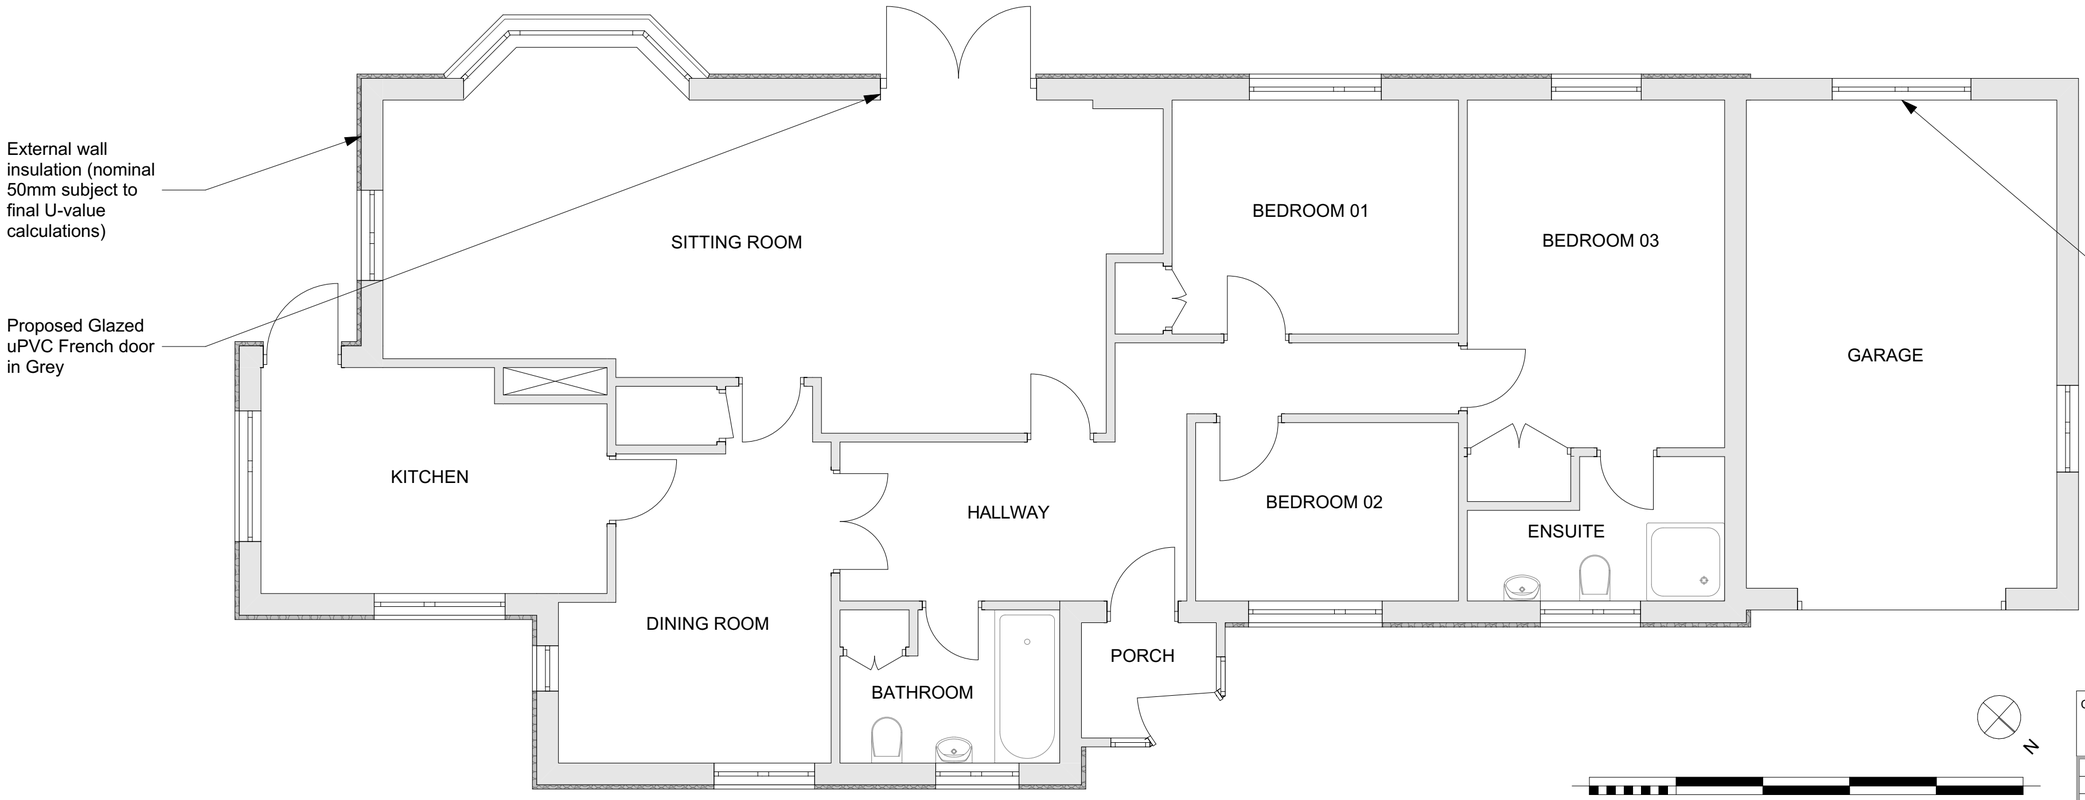

Proposed Ground
Floor Plan Scale
1:50@A2

Client
Kate Wilde

Drawing Number		001
Drawing name	Drawn by	rev
Existing and Proposed Ground Floor Plans	**Aleksandra Stosio**	**02**