
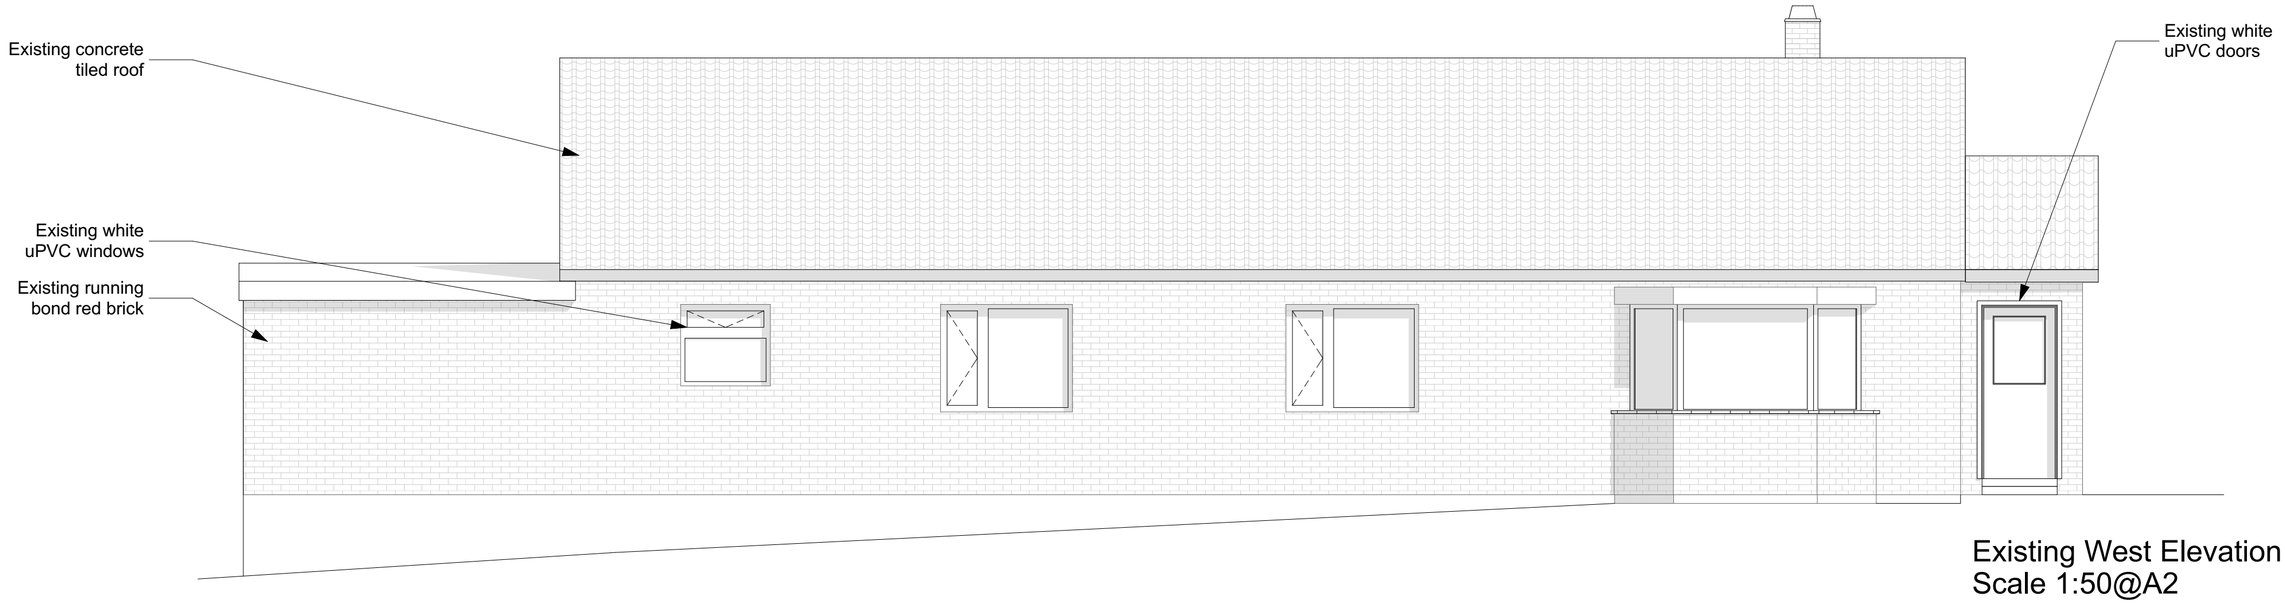


Existing West Elevation
Scale 1:50@A2

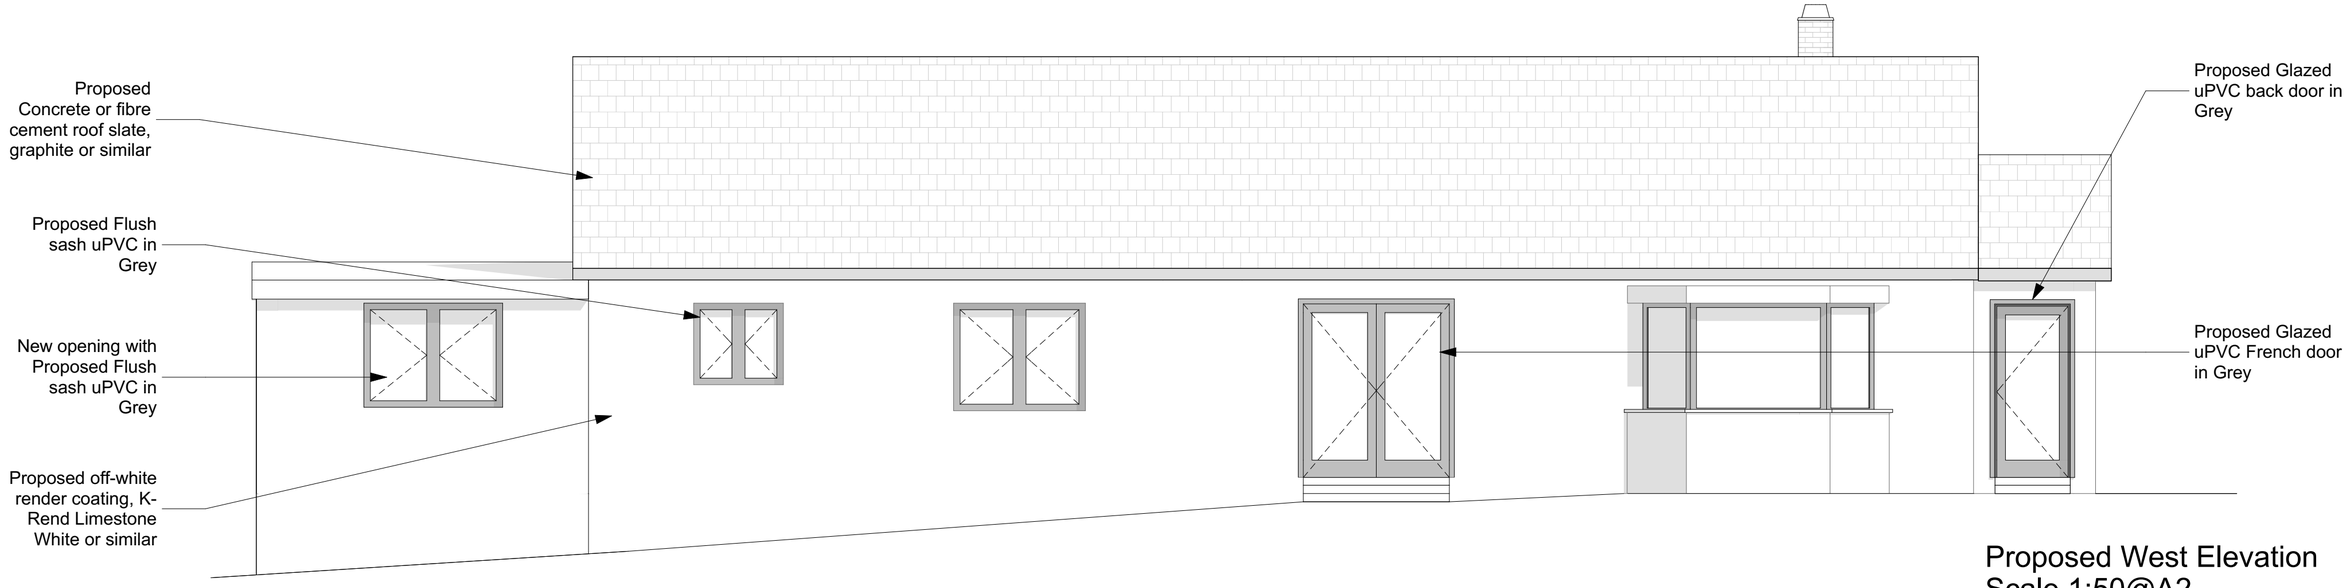

Proposed West Elevation
Scale 1:50@A2

0 1m 2m 3m 4m 5m

Client
Kate Wilde

Drawing Number		003
Drawing name	Drawn by	rev
Existing and Proposed West Elevations	**Aleksandra Stosio**	**02**