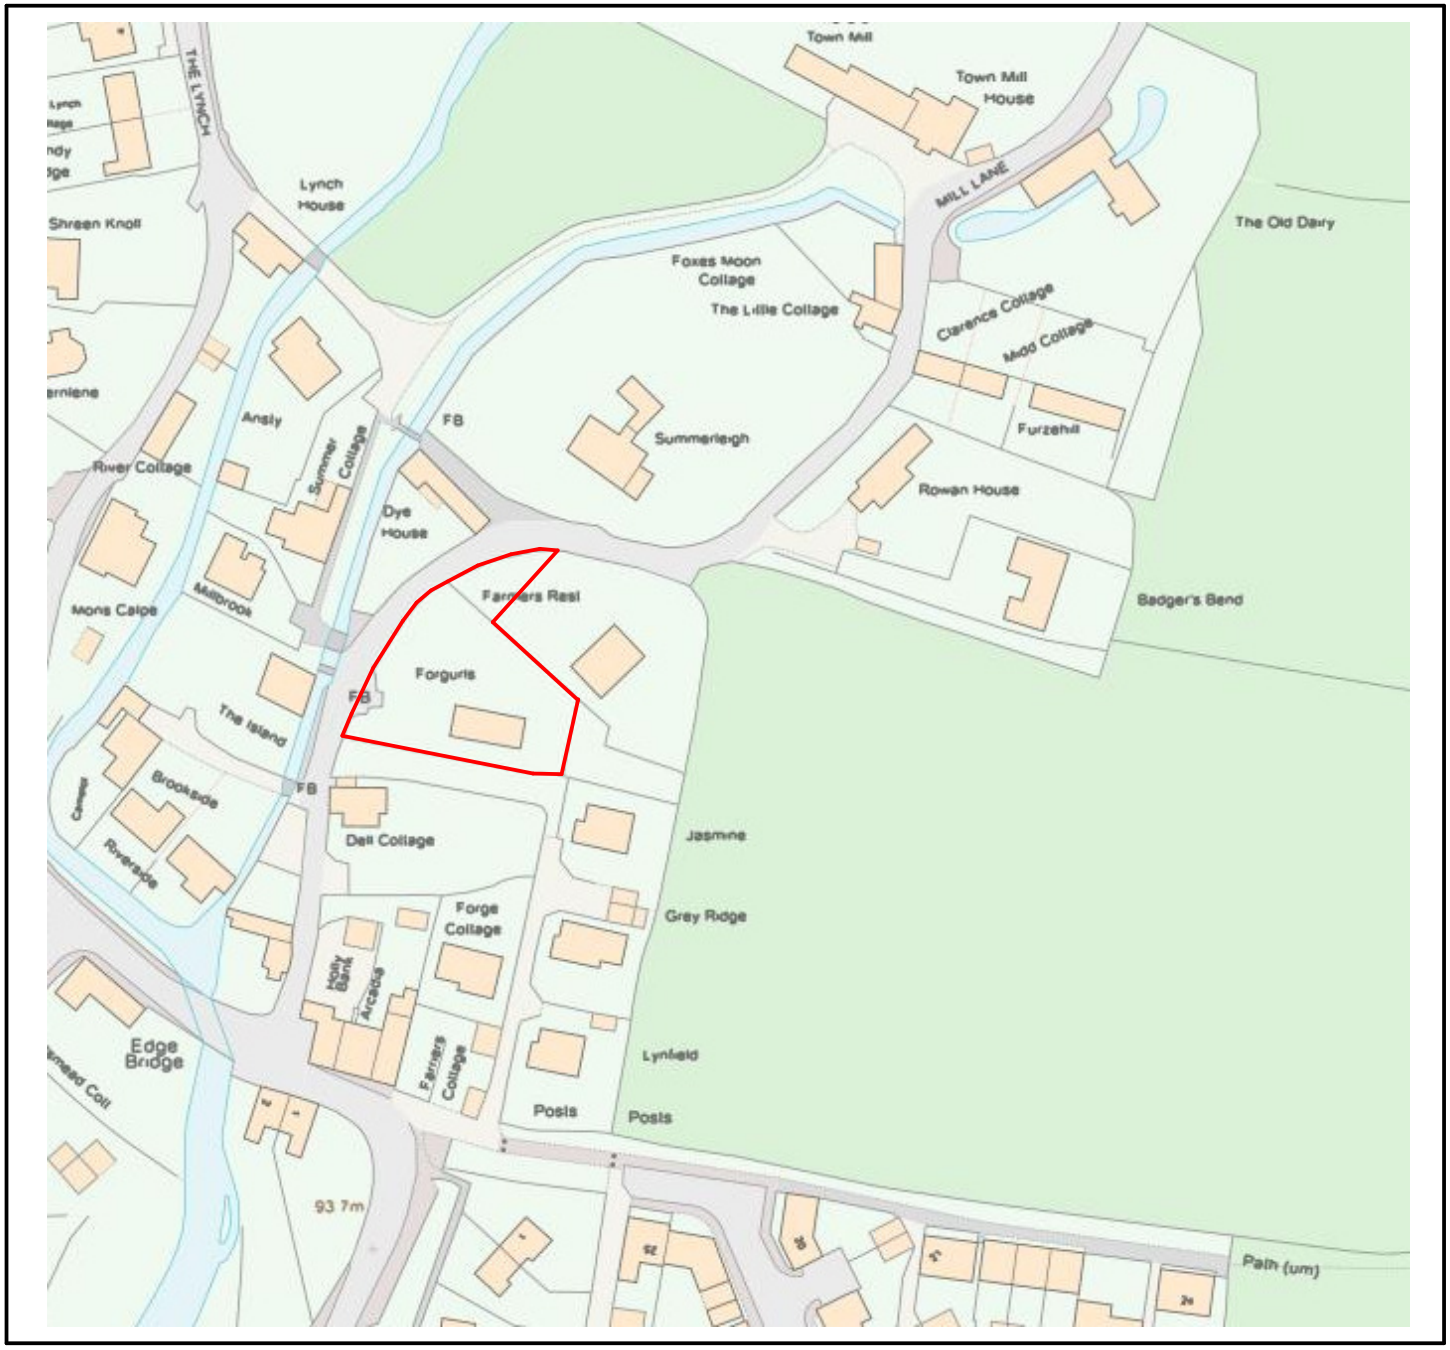


Scale 1:1250

0 10 20 30 40 50

Metres

N

LABC Local Authority Building Control

LABC Registered Partner Authority Scheme

Spudivor designs.LTD
Email: spudivordesignltd@gmail.com
Telephone: 07968 739168 or 01747 833721

Single Storey
Replacement Dwelling

Forgurls
Mill Lane
Mere Warminster
Wiltshire
BA12 6DA

Scale	1:1250 at A4
Amendment:	
Location Plan	
Drawing No.	23/046/01
Drawn	
Date	August 2023