

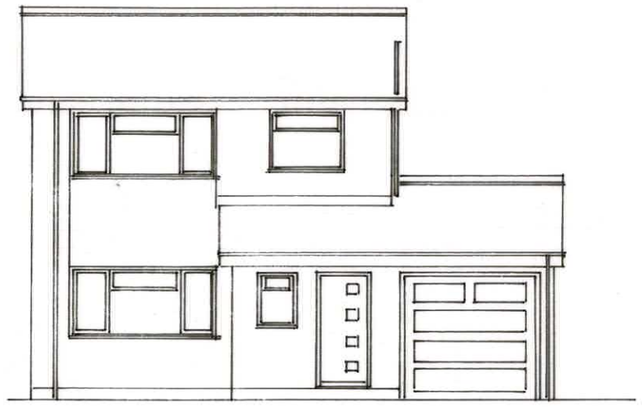



Front - East

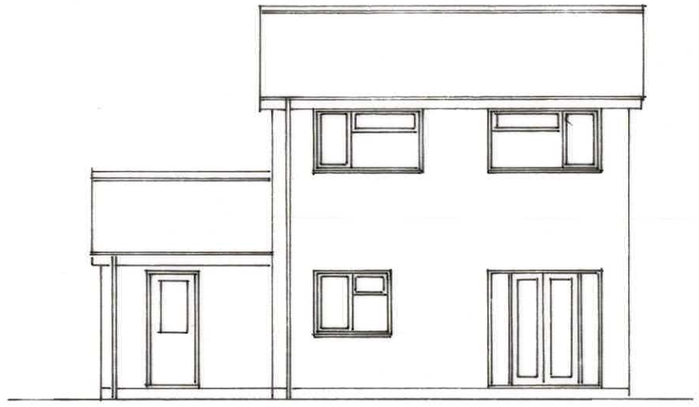

Rear - West

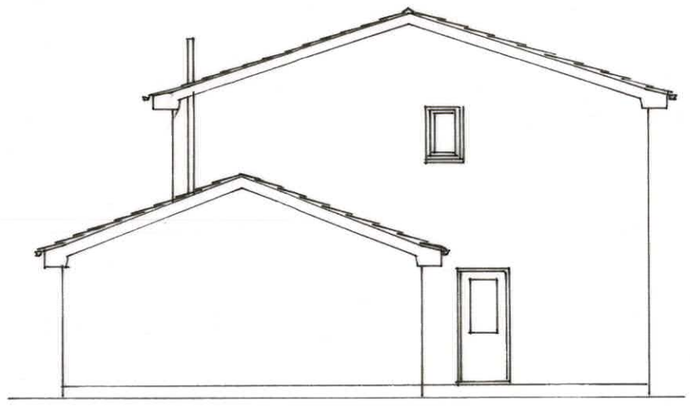


Side - North

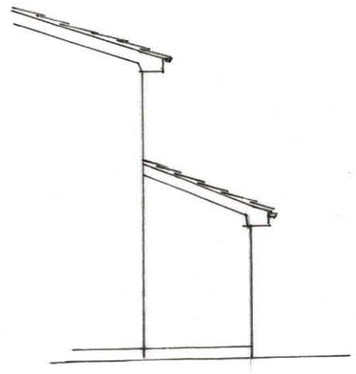


Part South Side


Existing Elevations 1:100

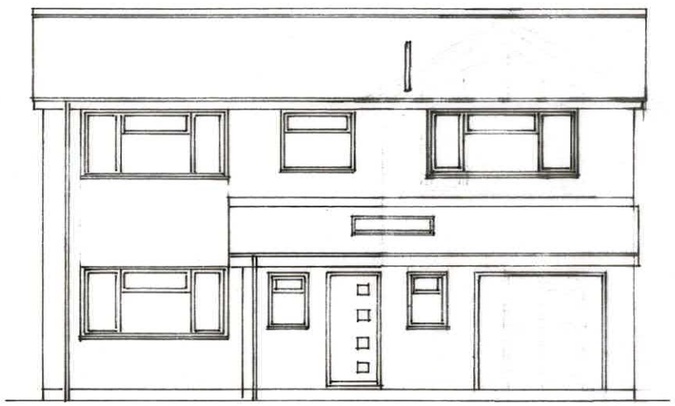


Front - East

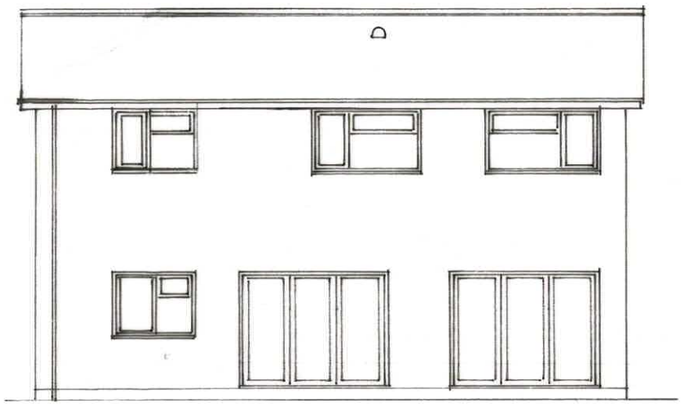

Rear - West

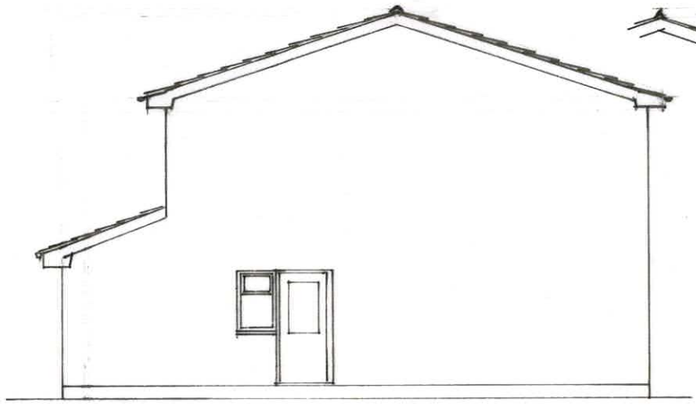


Side - North

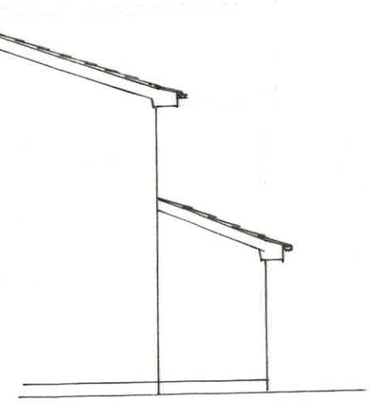

Part South Side

Proposed Elevations 1:100

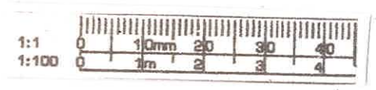

CHRIS HYDE
3 Potley Lane
Corsham, Wilts
SN13 9RY
01225811057

Project
17 Brokspear Drive
Corsham SN13 9NE

Drawing
Elevations
Existing & Proposed

Scale 1:100

Drawing No
2545/4

Date Feb 2023

Drawn Chris Hyde