
CHRIS HYDE
3 Potley Lane
Corsham, Wilts
SN13 9RY
01225811057

Project 17 Brakespear Drive Corsham SN13 8NE


Drawing Floor Plans Existing

Scale 1:50	Drawing No 2545/1
Date Jan 23	Drawn Chris Hyde

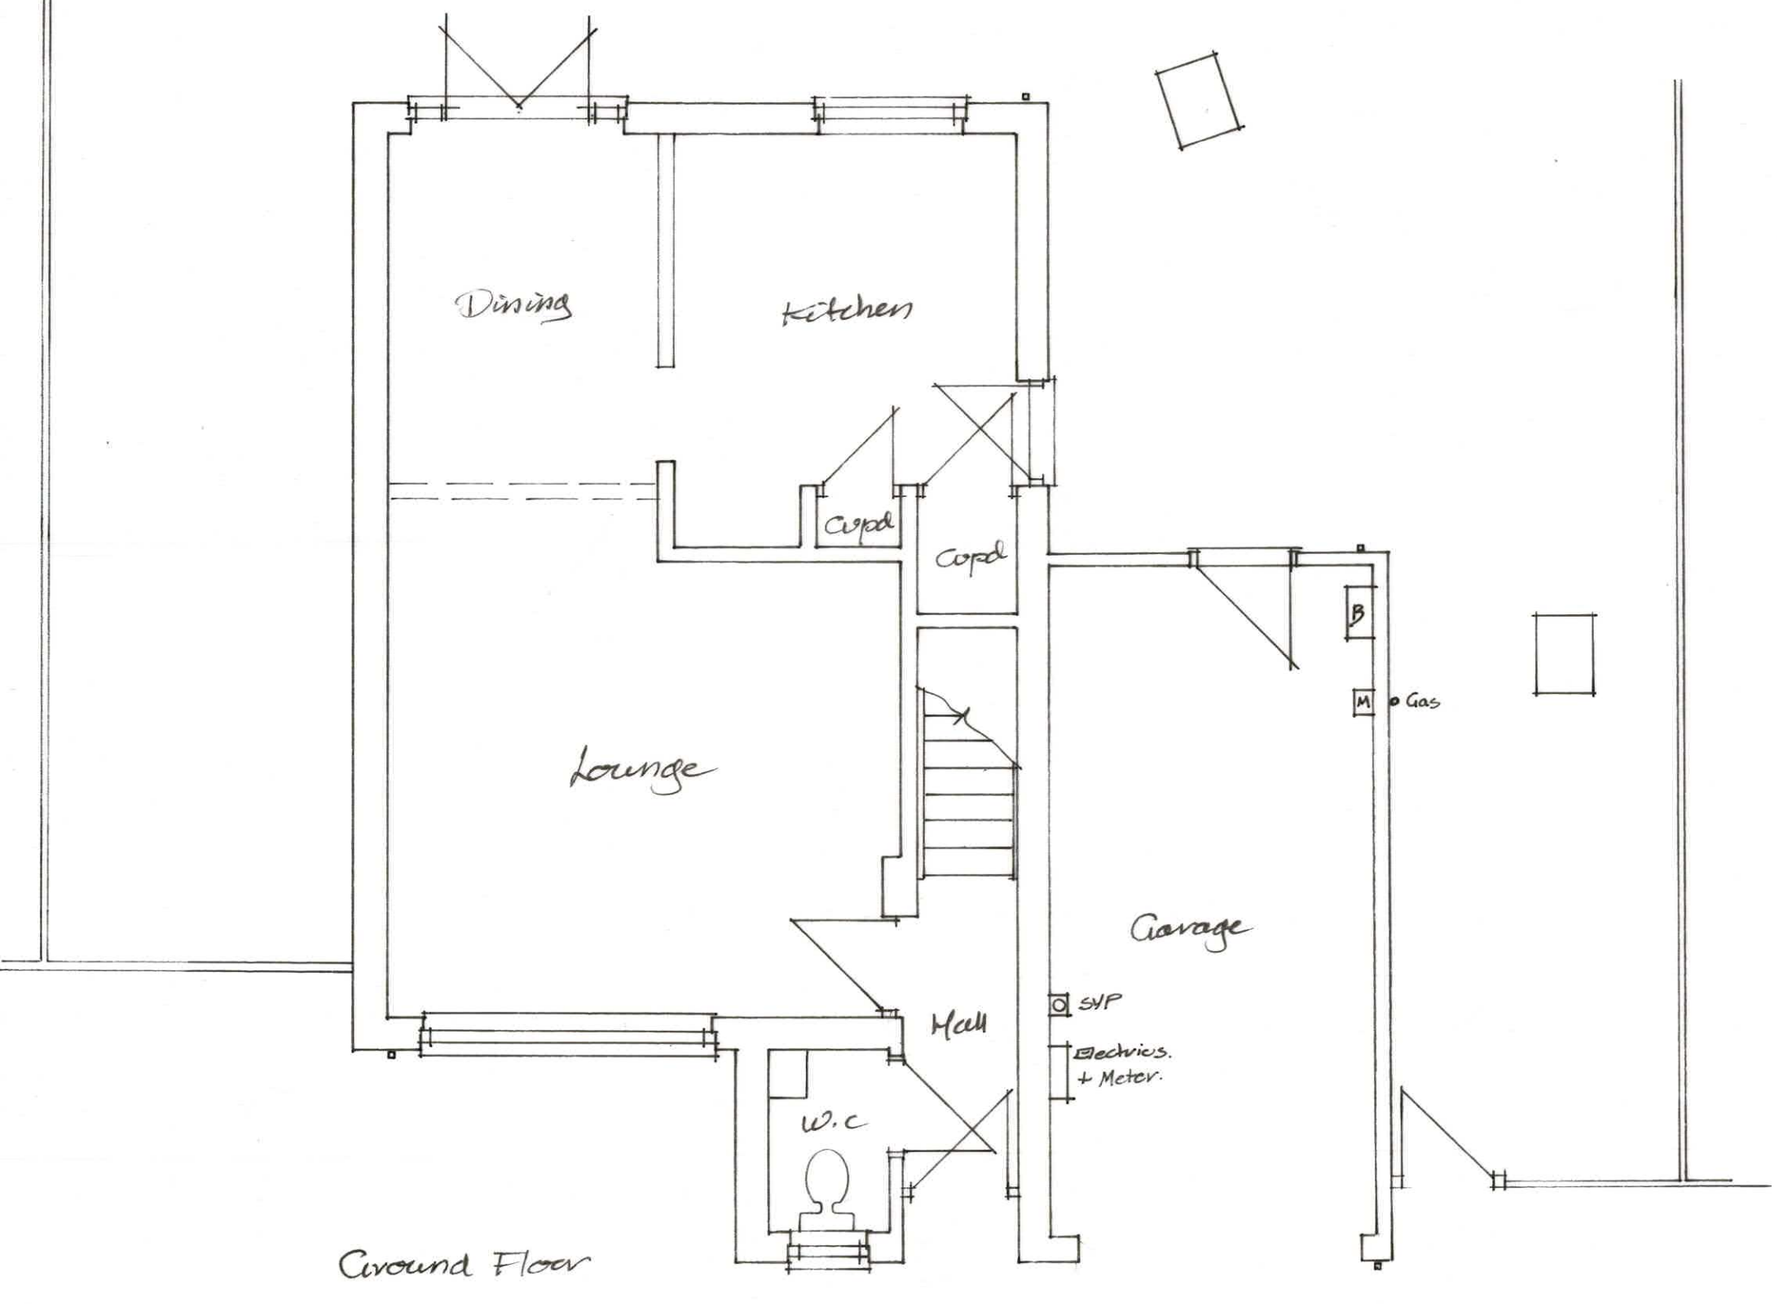

Ground Floor

0 .5 1 2 3 4 5

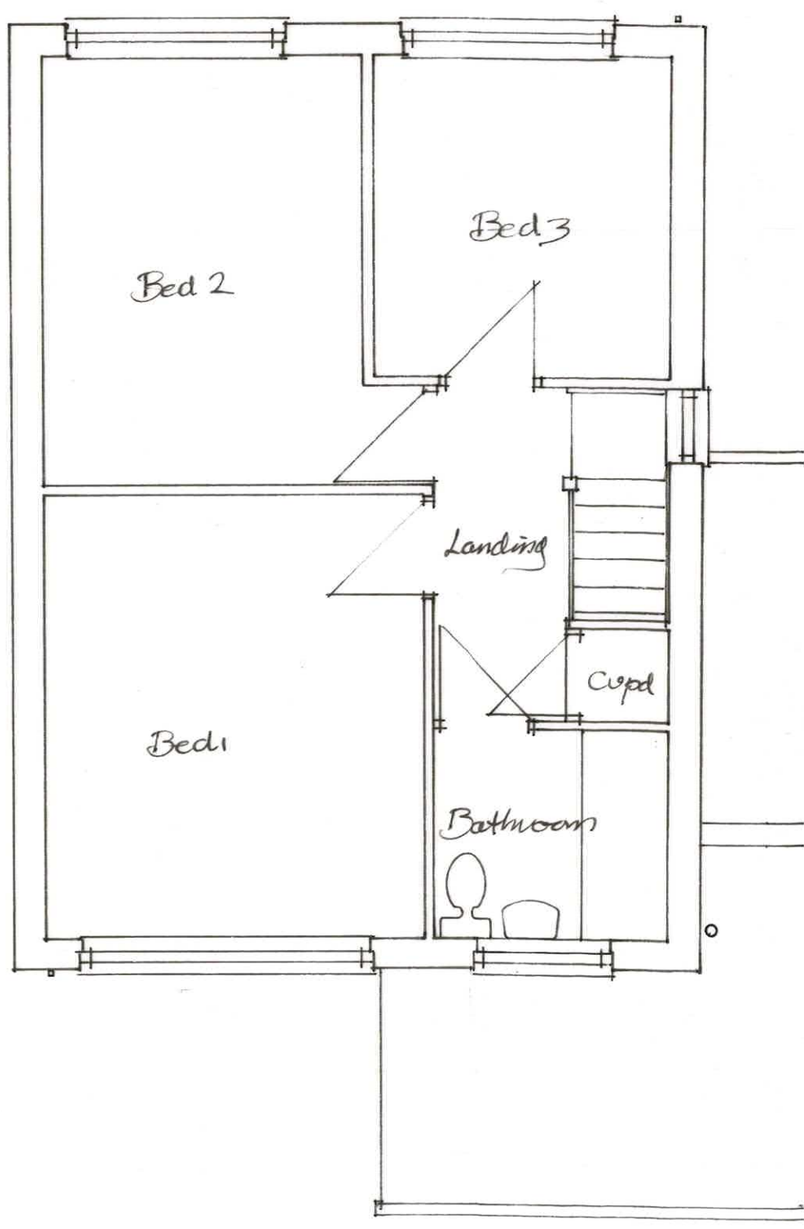

First Floor