
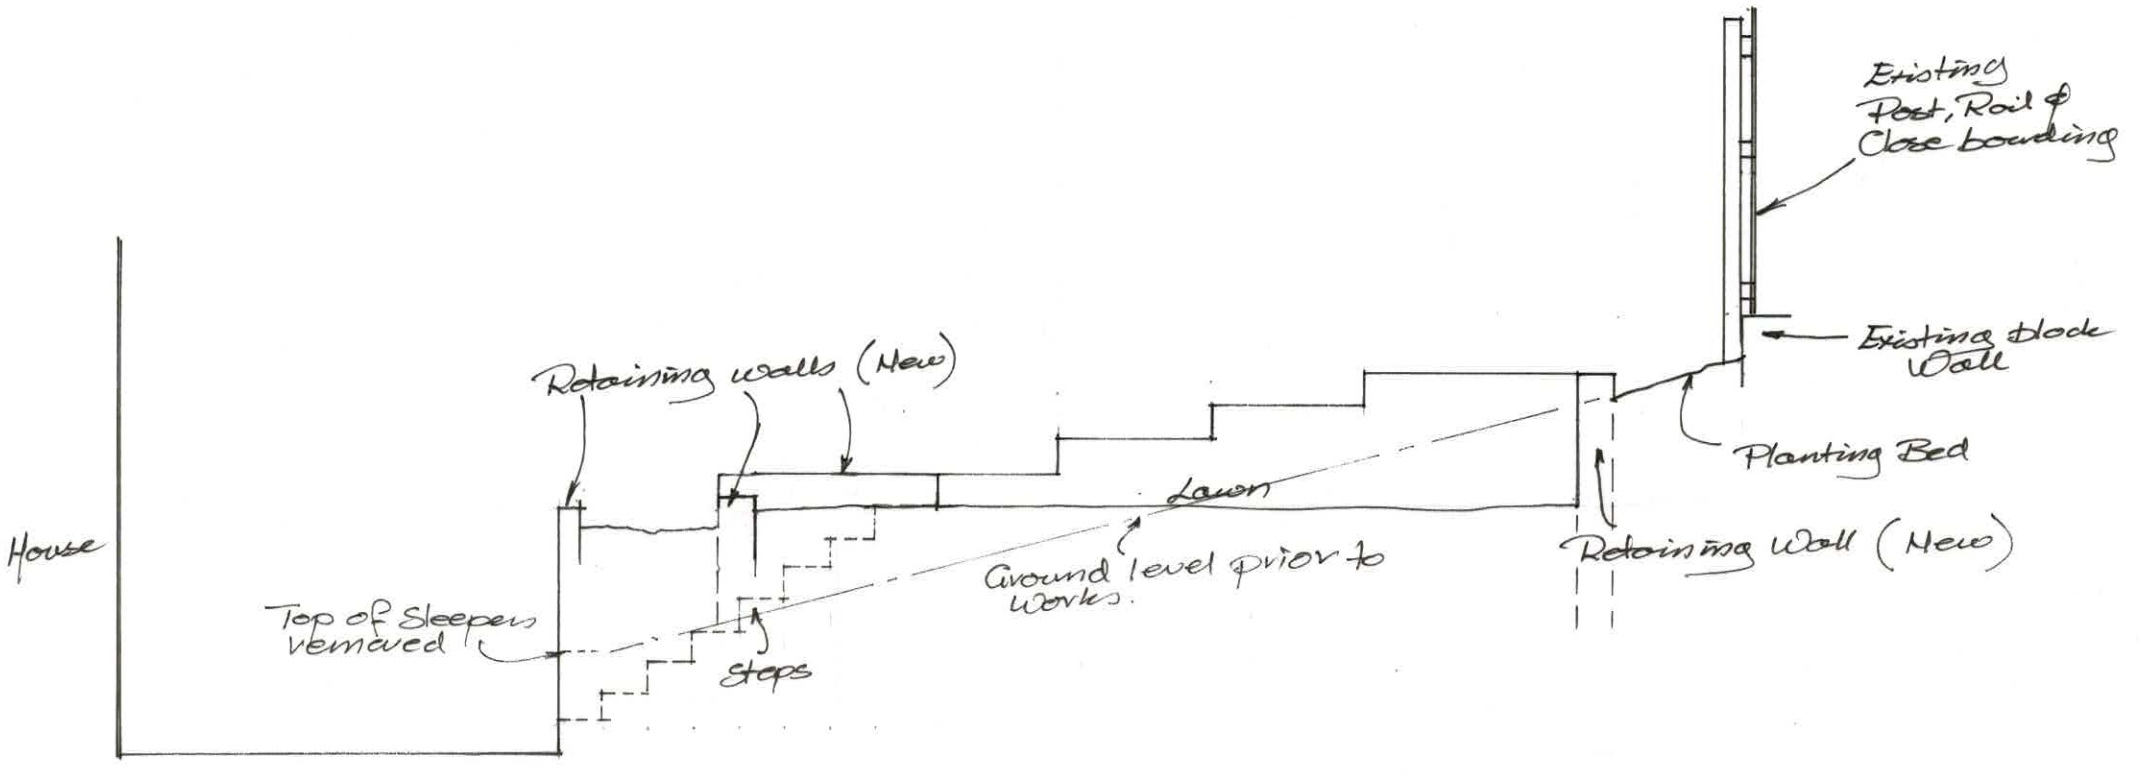



Section at A-A.

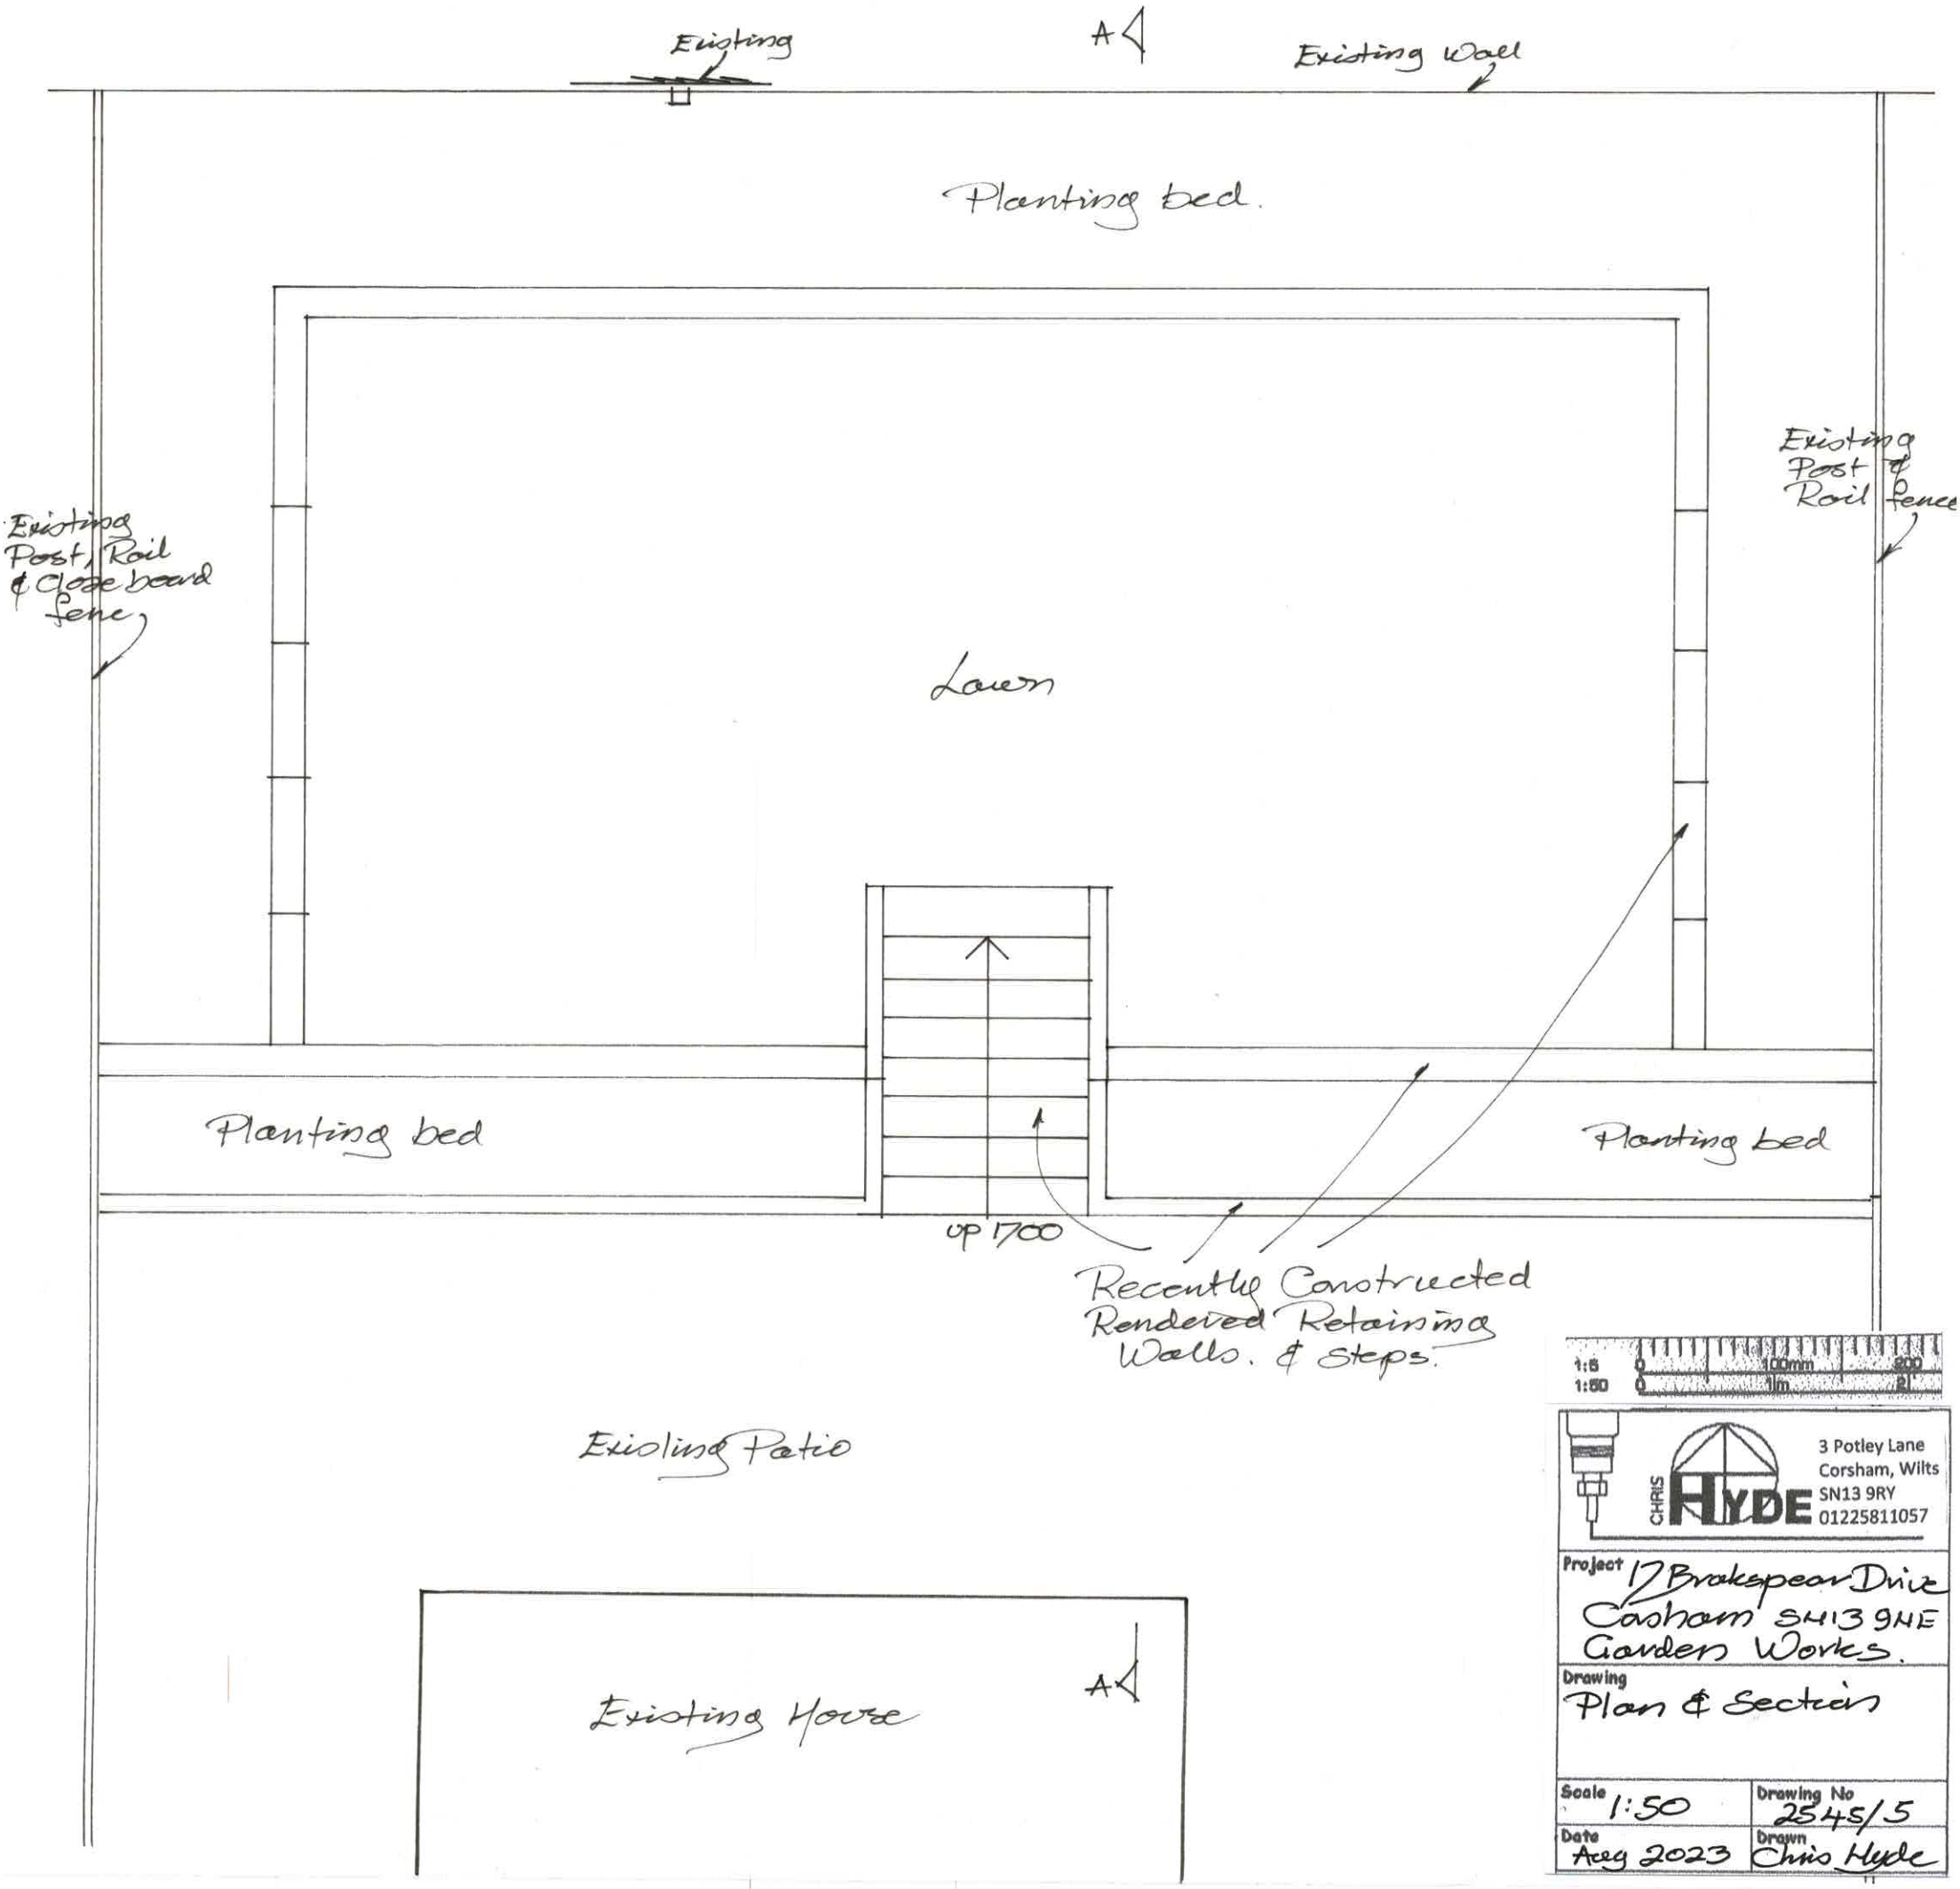


1:5 1:50

CHRIS HYDE
3 Potley Lane
Corsham, Wilts
SN13 9RY
01225811057

Project 17 Brakespear Drive Corsham SN13 9NE Garden Works.

Drawing Plan & Sections

Scale 1:50

Drawing No 2545/5

Date Aug 2023

Drawn Chris Hyde