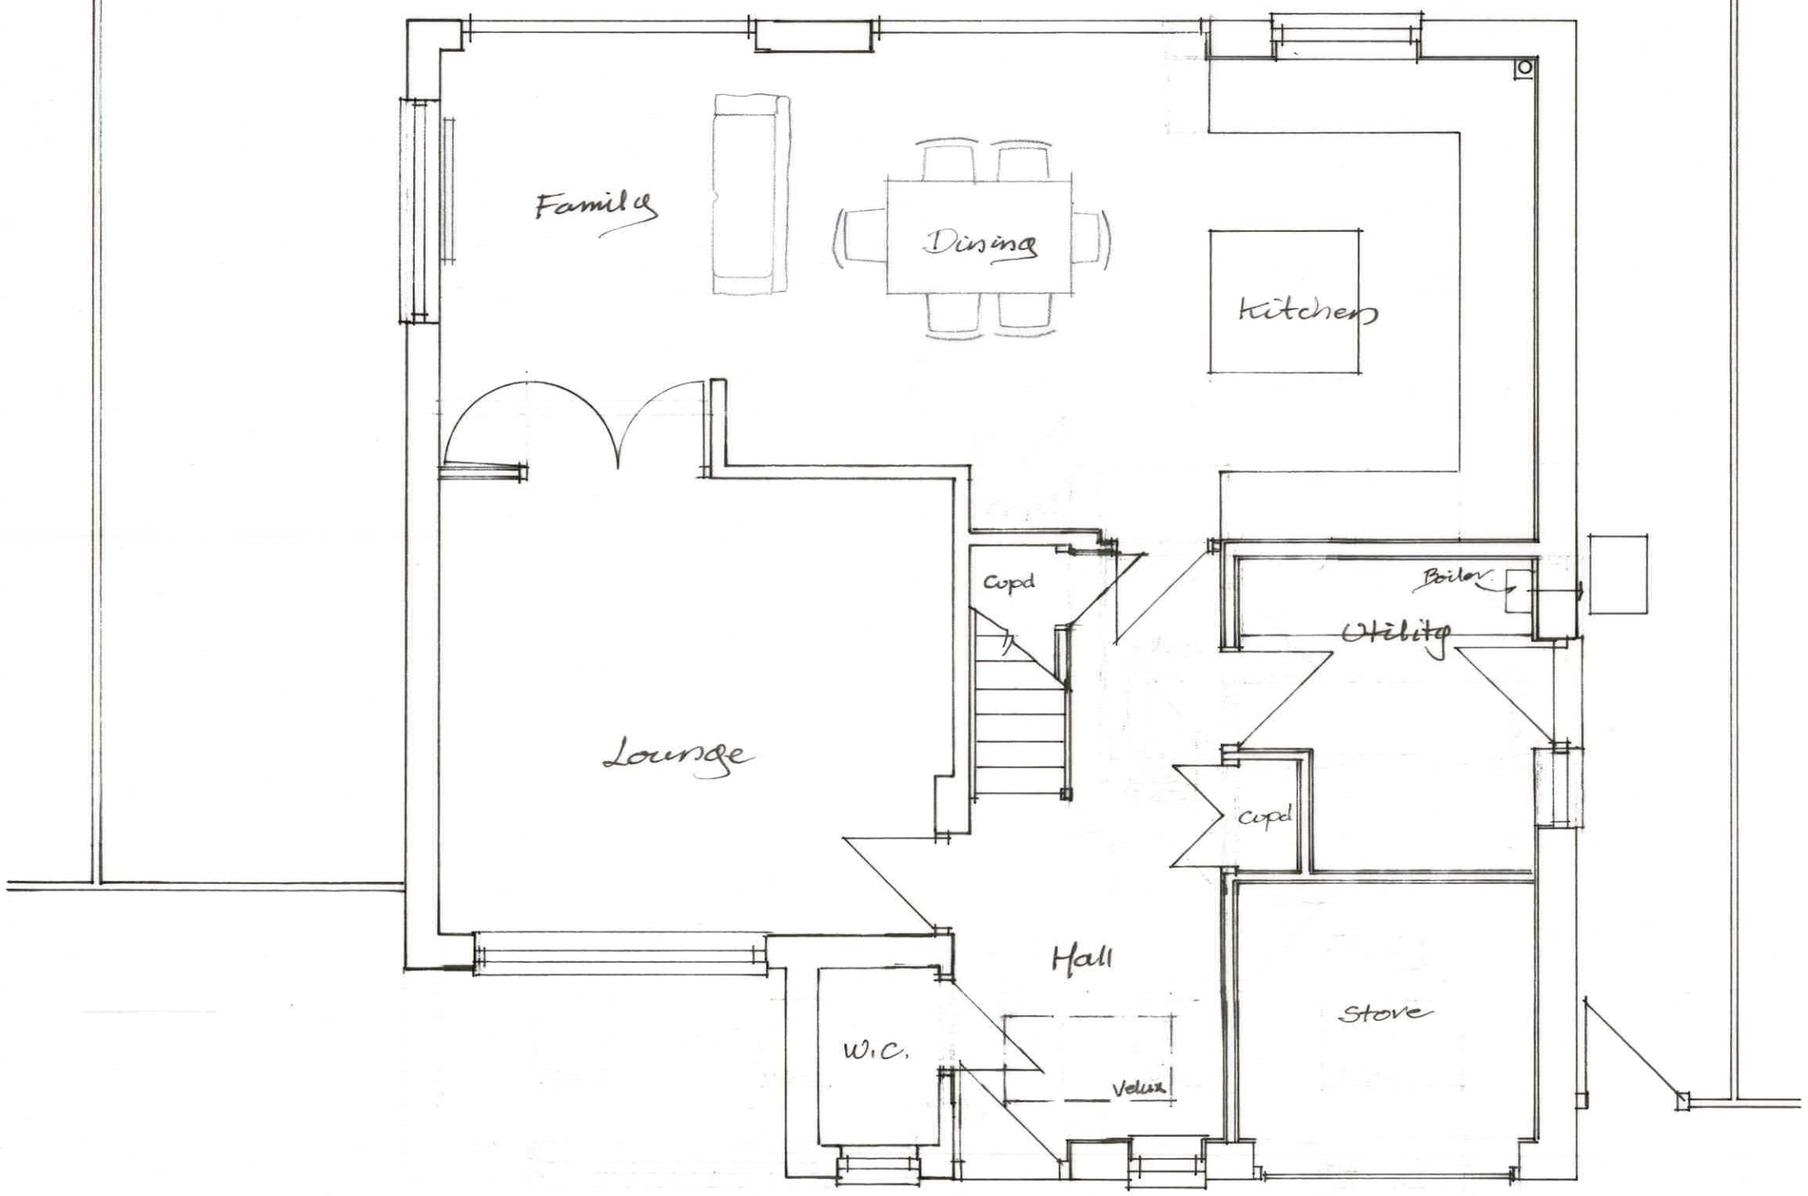



CHRIS HYDE
3 Potley Lane
Corsham, Wilts
SN13 9RY
01225811057

Project
17 Brakespear Drive
Corsham SN13 9NE

Drawing
Ground Floor Plan
Proposed

Scale 1:50

Drawing No 2545/2

Date Aug 2023

Drawn Chris Hyde