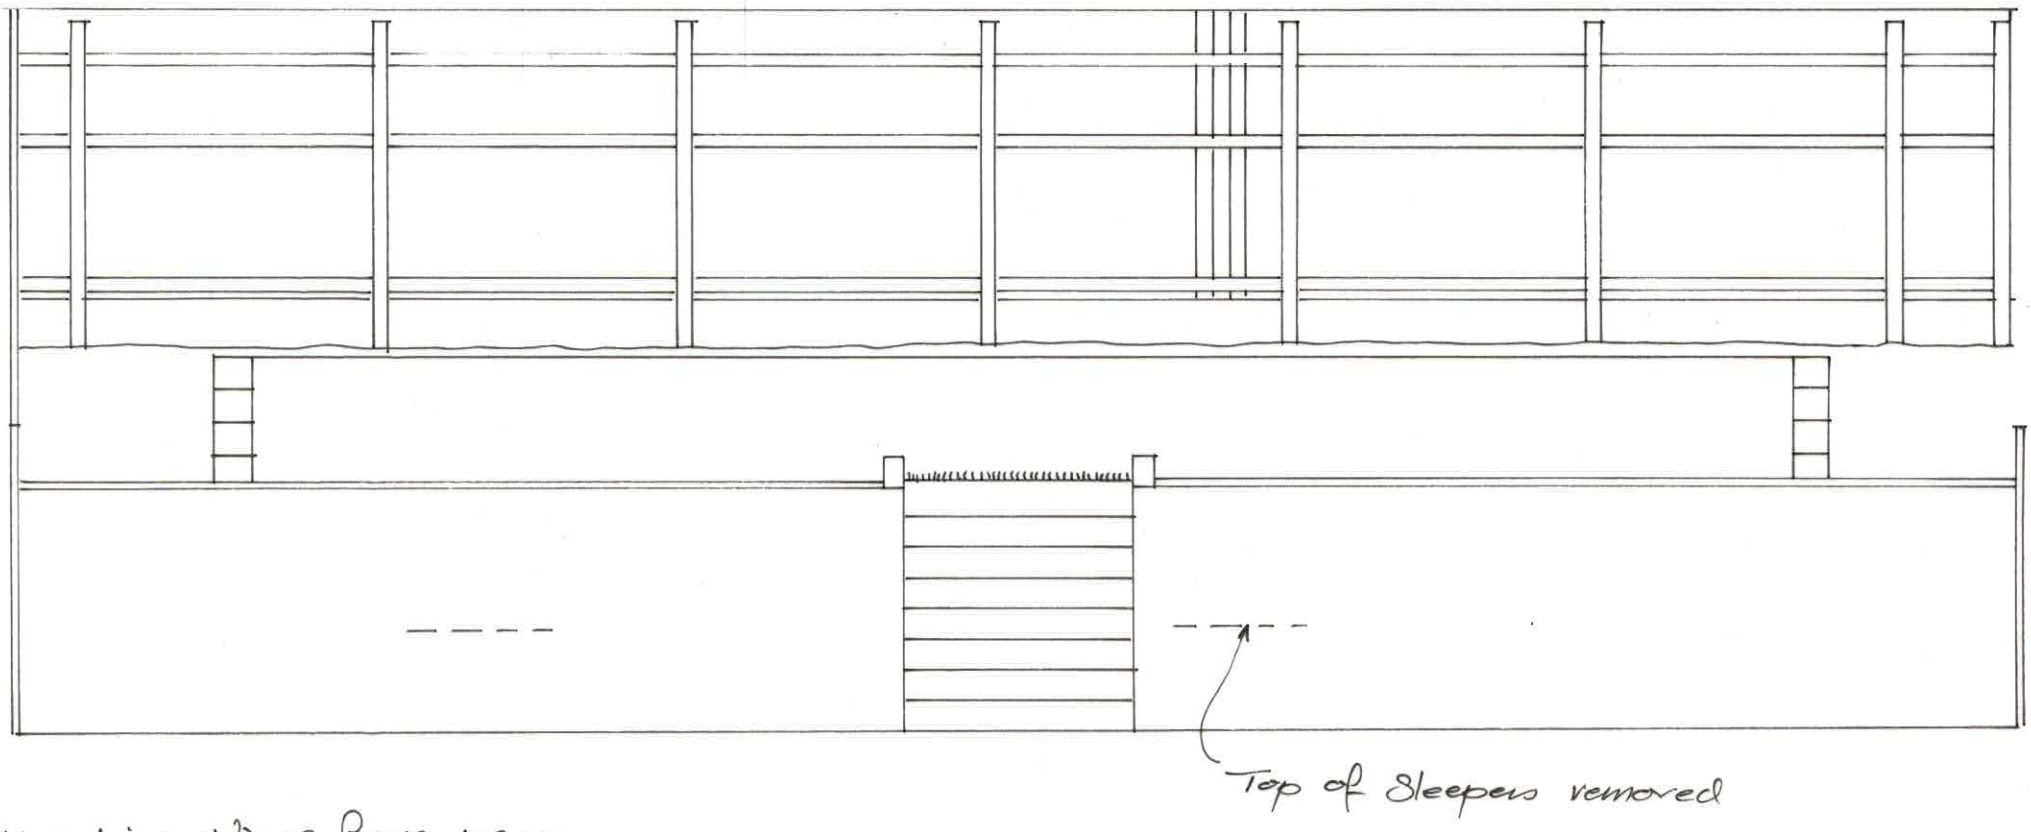


Elevation - View from rear Wall of House.

1:5 1:50

CHRIS HYDE
3 Potley Lane
Corsham, Wilts
SN13 9RY
01225811057

Project 7 Brakspear Drive Corsham SN13 9NE Garden Works

Drawing Elevation

Scale 1:50

Drawing No 2545/6

Date Aug 2023

Drawn Chris Hyde