The Forge, 55 Swindon Road, Royal Wootton Bassett, Wiltshire, SN4 8EU
Proposed Access - Site Plan

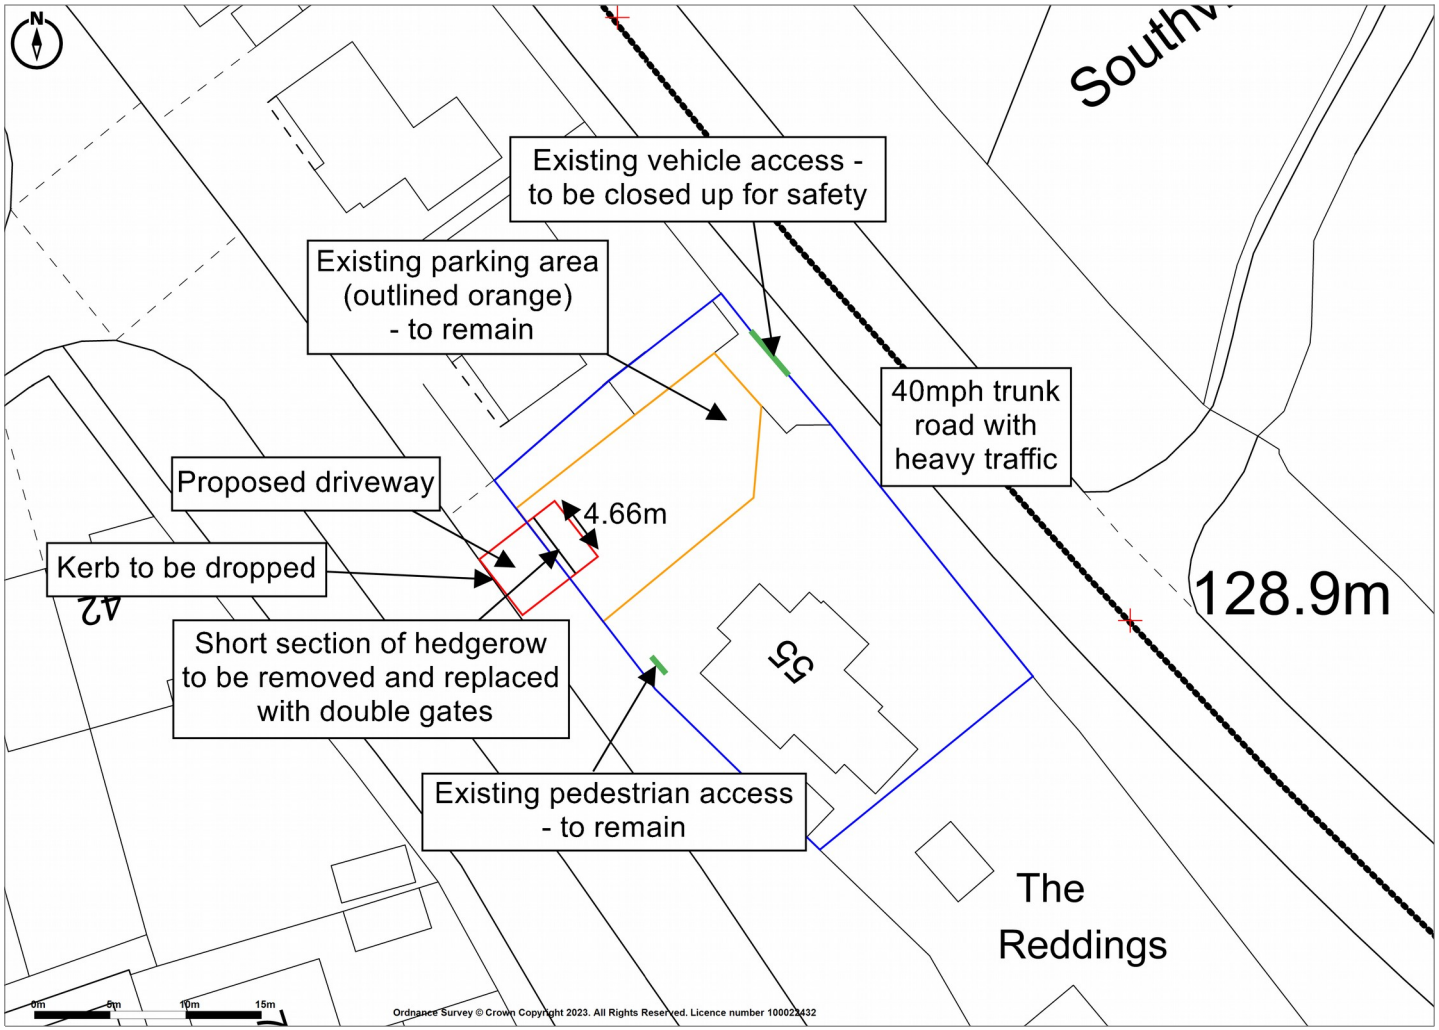

Promap
LANDMARK INFORMATION
Ordnance Survey Crown Copyright 2023. All rights reserved.
Licence number 100022432.
Plotted Scale - 1:500. Paper Size – A4
webbpaton