

Ordnance Survey, (c) Crown Copyright 2023. All rights reserved. Licence number 100022432

EXISTING LOCATION PLAN

Scale 1:1250



EXISTING BLOCK PLAN

Scale 1:500

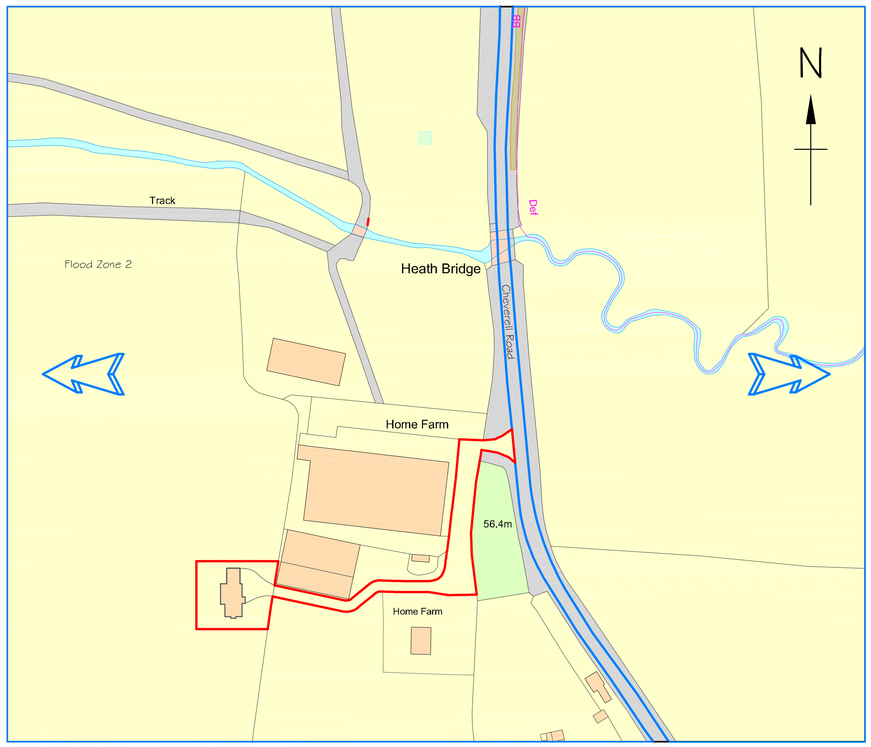

Ordnance Survey, (c) Crown Copyright 2023. All rights reserved. Licence number 100022432

PROPOSED LOCATION PLAN

Scale 1:1250

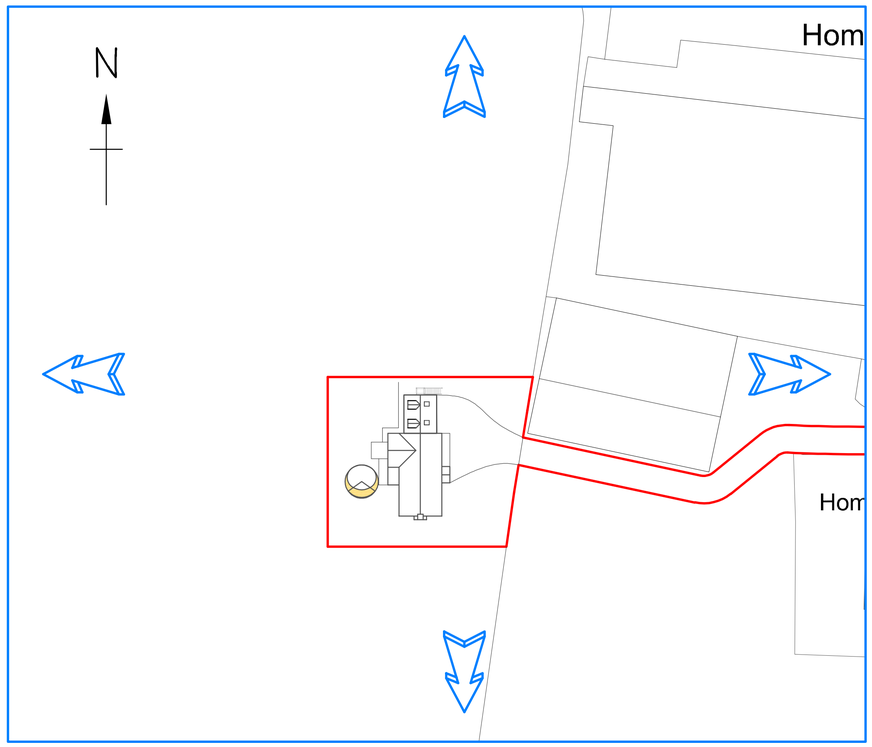

PROPOSED BLOCK PLAN

Scale 1:500

1:50 [m]
0 0.5 1.0 1.5 2.0 2.5

1:100 [m]
0 1 2 3 4 5

1:500 [m]
0 5 10 15 20 25

1:1250 [m]
0 20 40 60

Alex Dawson
www.addraughting.co.uk
alex@addraughting.co.uk
01672.511412
07791 341698

59 Barrow Close
Marlborough
Wiltshire
SN8 2BE

AD DRAUGHTING
ARCHITECTURAL SERVICES

Client

MR & MRS GOSS

Job Title

FARMHOUSE AT:
HOME FARM,
CHEVERELL ROAD,
WORTON,
DEVIZES,
SN10 5UL.

Drawing Title

EXISTING AND PROPOSED LOCATION AND BLOCK PLANS

Scale: AS SHOWN

Date: 10/08/2023 | Drawn: AD

Drawing No.: 1310-01 | Rev: J

841 x 594 A1