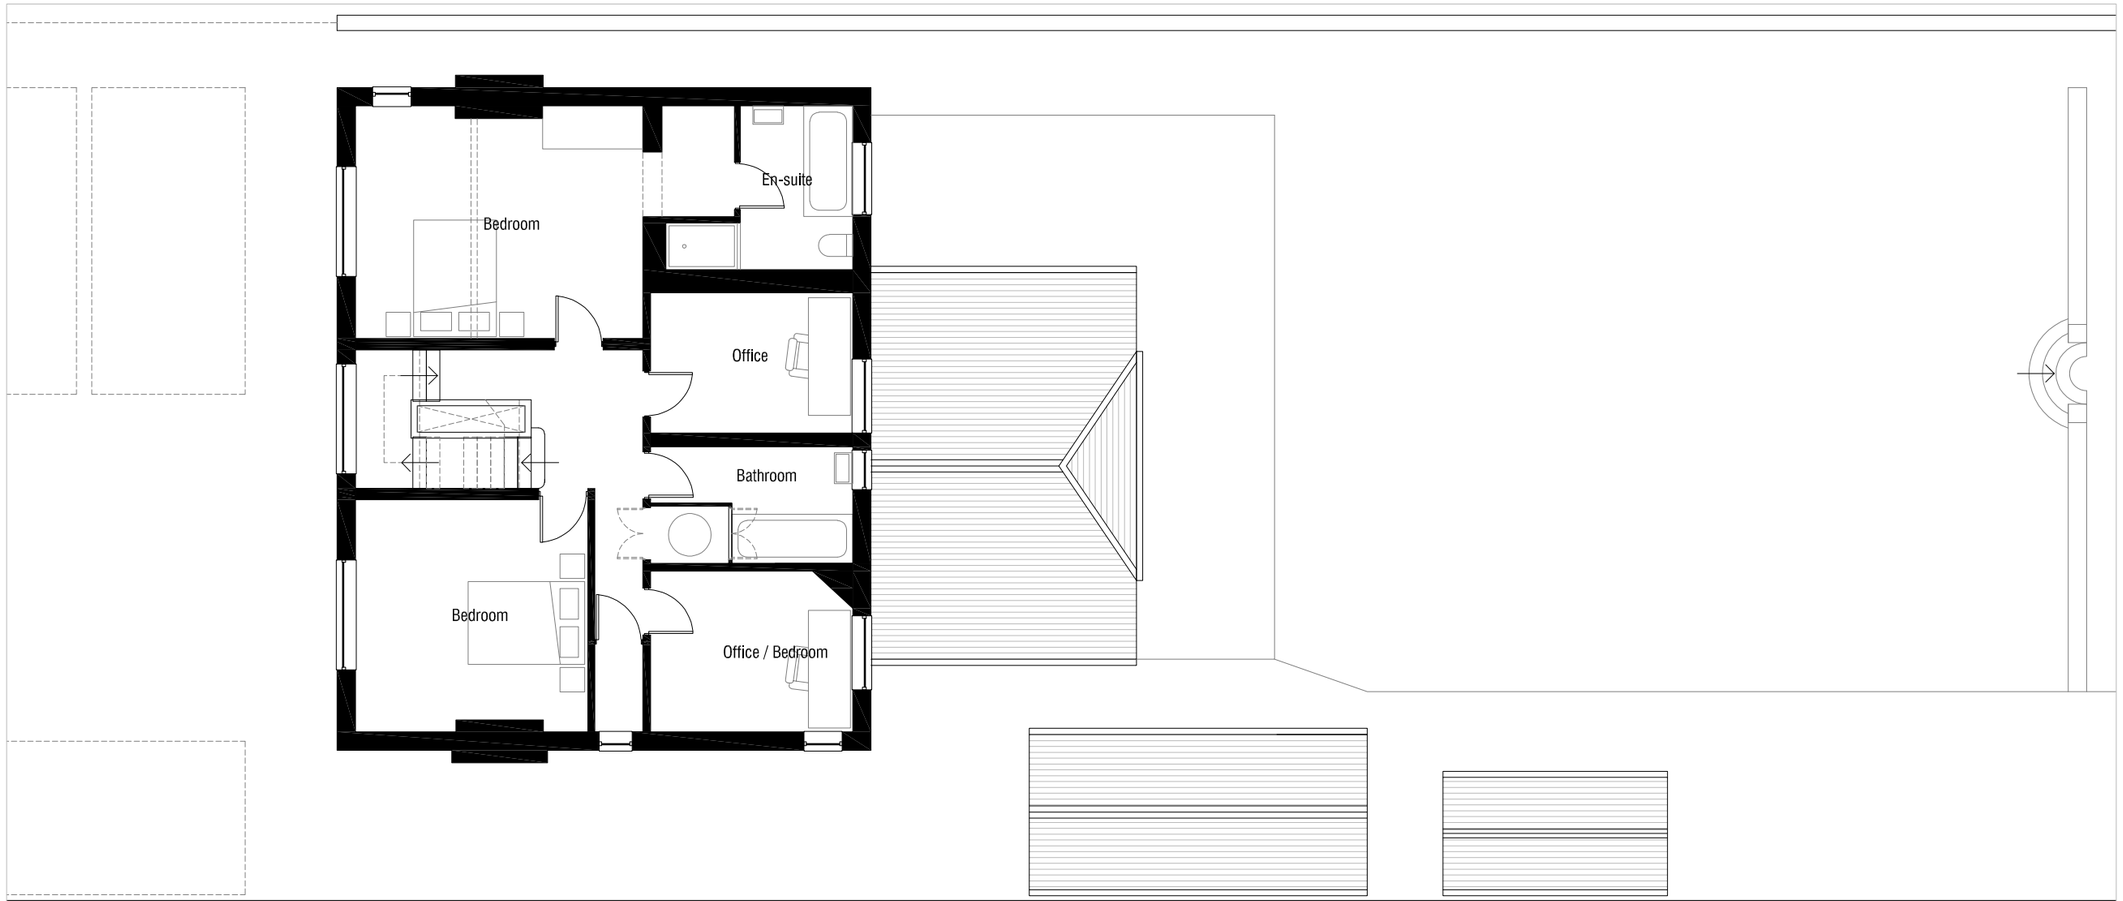


01 - Existing First Floor Plan

N

0 1 2 3 4 5

Rev:	Date:	Revision History:
P1	21.07.23	Planning Issue
A	14.04.23	First Issue

ESDON ARCHITECTURE
T: 01722 680 419
M: 07810 647 790
W: info@esdon-architecture.com

Project:
23-006
87 Castle Road, Salisbury

	Name:	Date:		Name:	Date:
Designed by:	EE		Checked:	EE	
Drawn By:	EE		Approved:	EE	

Scale: 1:100 @ A3

Status: Planning

Drawing Title:
Existing First Floor Plan

Drawing No: 00-101

Rev: P1