




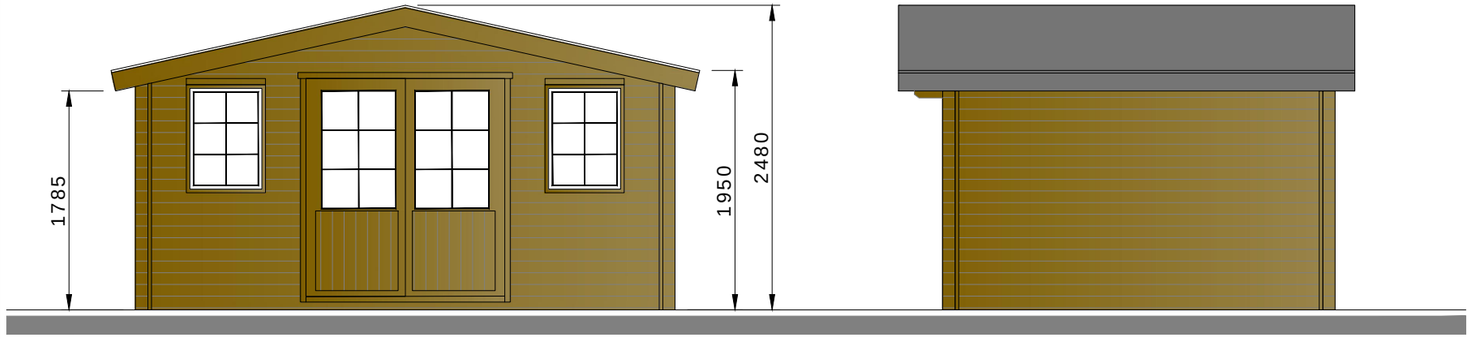


FRONT ELEVATION

SIDE ELEVATION

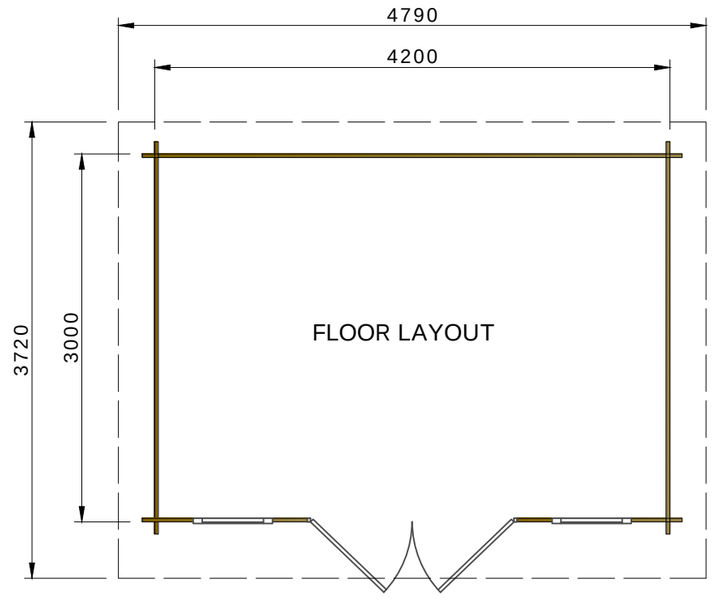

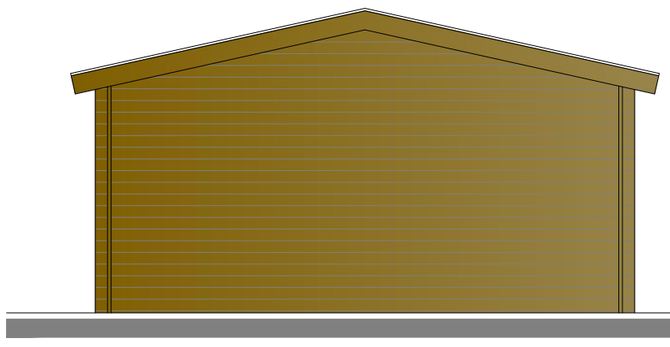

REAR ELEVATION

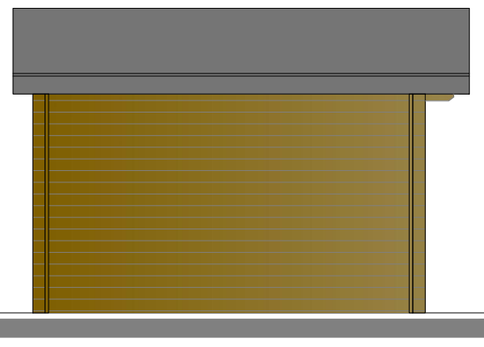

SIDE ELEVATION

UTILITIES/HIGHWAYS/ENVIRONMENT: It is the responsibility of the client or their contractor to liase with utility providers, Highway Authorities & Environment Agency to ensure that all approvals are in place.

COPYRIGHT: The copyright for this drawing remains the property of Jo D Designs. I cannot be copied, altered or reproduced in any form without the consent of Jo D Designs.

DIMENSIONS: The Contractor must make sure all dimensions are checked on site prior to commencement of any work. DO NOT scale from this drawing for construction purposes. All apparent discrepancies shall be referred back to Jo D Designs for resolution prior to construction.

PARTY WALL AGREEMENTS: It is the sole responsibility of the building owner or their contractor to draw up any agreements or notices required to comply with the Party Wall act. This drawing does not guarantee the position of the boundary.

PRELIMINARY

Client:	Mr Lavers The Grove, Kingston Road, Shalbourne SN8 3QD.	Scale:	1:50 @ A3
		Dwg. Name	Proposed Ground Floor
Revision	A-20.07.2023	Dwg. No.	PO867-007

Jo D Designs
Architectural Design
www.joddesigns.co.uk joddesigns@hotmail.com 07703 034127 01258 721347