
A1 PRINT



PROPOSED END (SOUTH) ELEVATION 1:100

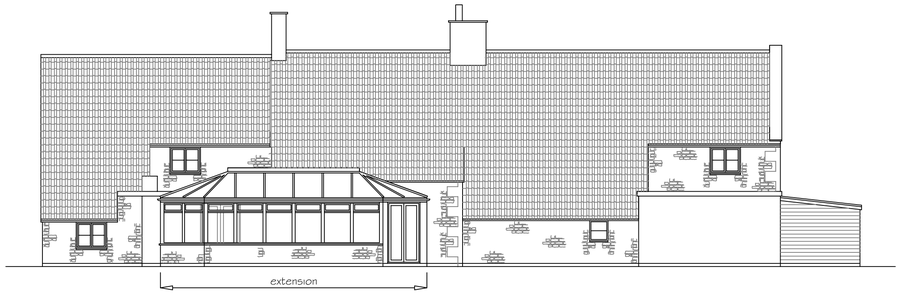


PROPOSED REAR (EAST) ELEVATION 1:100



PROPOSED SIDE (NORTH) ELEVATION 1:100

0 1 2 3 4 5 10

scale bar 1:100

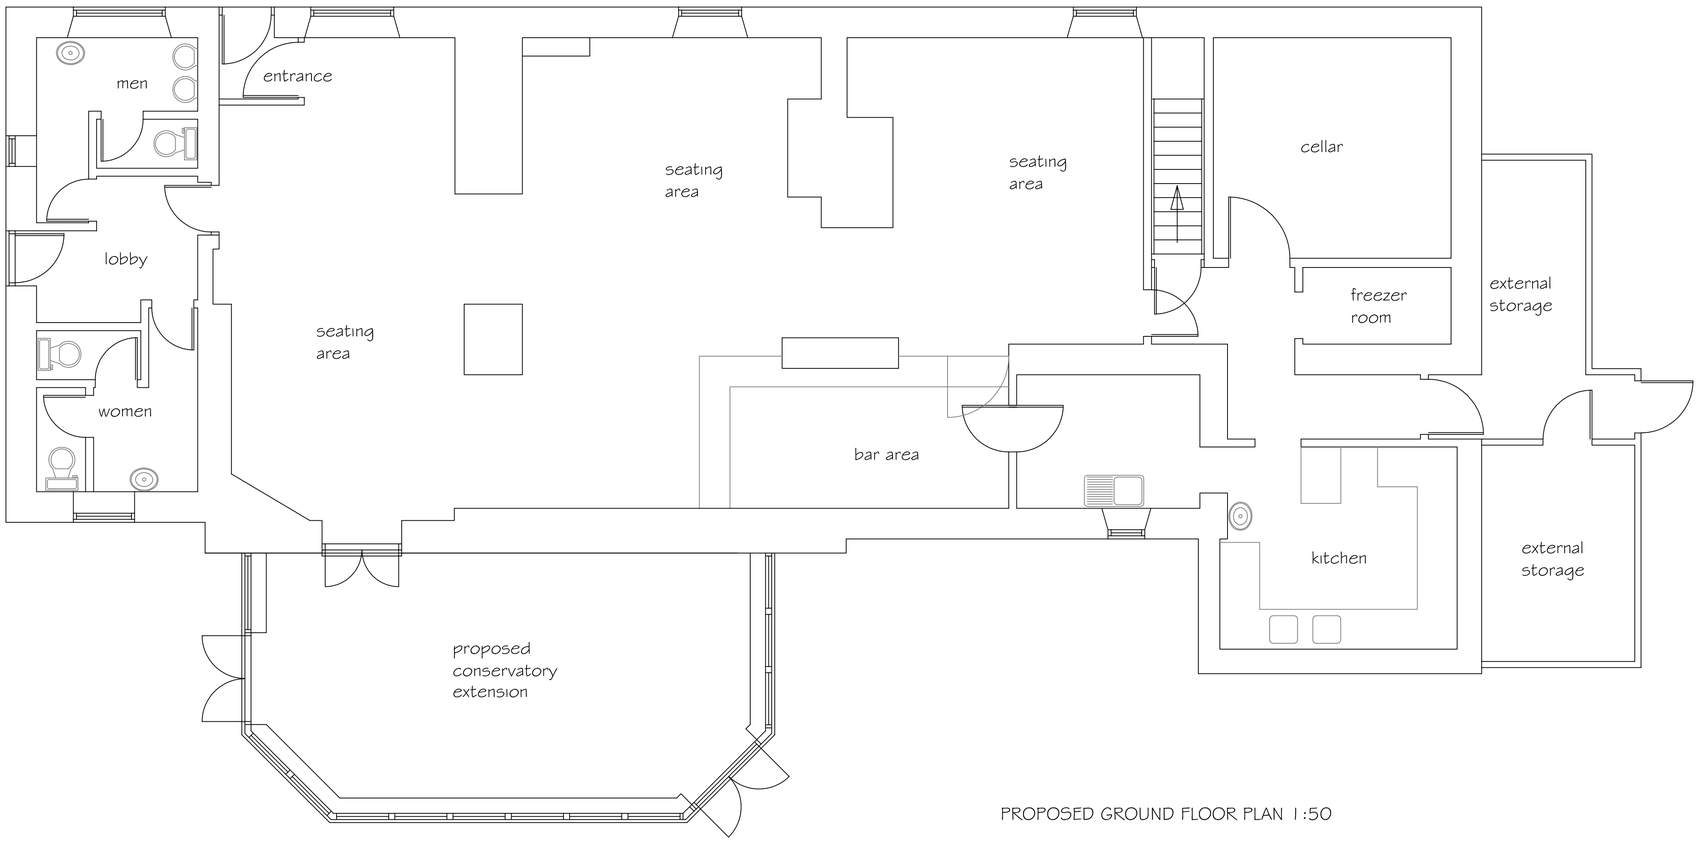

PROPOSED GROUND FLOOR PLAN 1:50

0 1 2 3 4 5

scale bar 1:50

SJF PLANNING & DESIGN SERVICE
01225 782078 simonnearthebell@gmail.com

PROPOSED	REAR CONSERVATORY DINING ROOM EXTENSION
CLIENT	MR N MITCHELL
LOCATION	THE FOX & HOUNDS PH THE STREET BROUGHTON GIFFORD SN12 8PN
TITLE	PROPOSED PLANS

DRG NO	ISSUE	DATE
2321-1	1	MAY 2023