

A1 PRINT

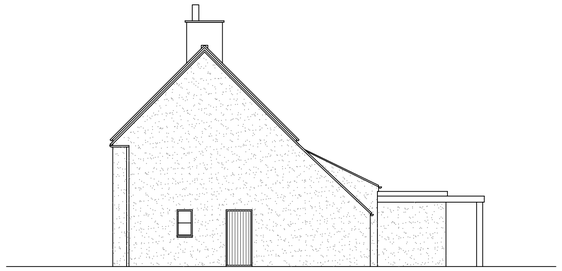


EXISTING END (SOUTH) ELEVATION 1:100

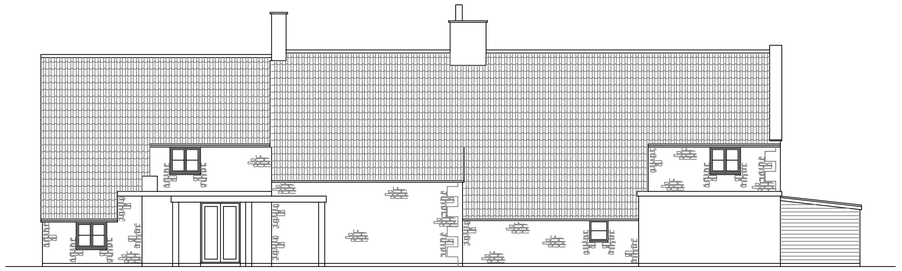


EXISTING REAR (EAST) ELEVATION 1:100




EXISTING SIDE (NORTH) ELEVATION 1:100

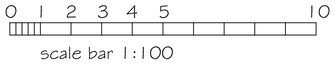

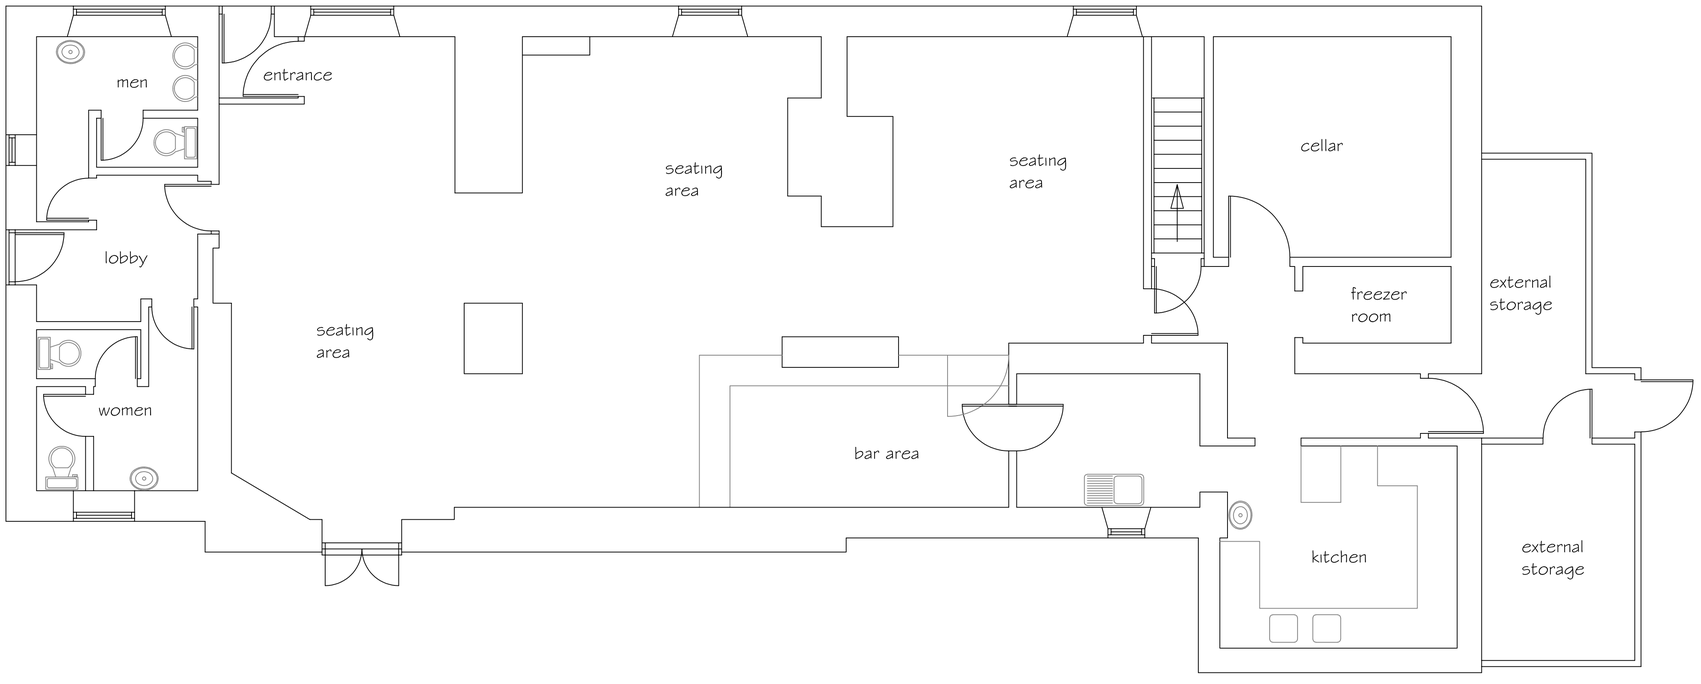

PROPOSED GROUND FLOOR PLAN 1:50

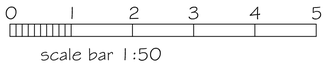

SJF PLANNING & DESIGN SERVICE
01225 782078 simonnearthebell@gmail.com

PROPOSED	REAR CONSERVATORY DINING ROOM EXTENSION
CLIENT	MR N MITCHELL
LOCATION	THE FOX & HOUNDS PH THE STREET BROUGHTON GIFFORD SN12 8PN
TITLE	EXISTING PLANS

DRG NO	ISSUE	DATE
2321-2	1	MAY 2023