
A1 PRINT

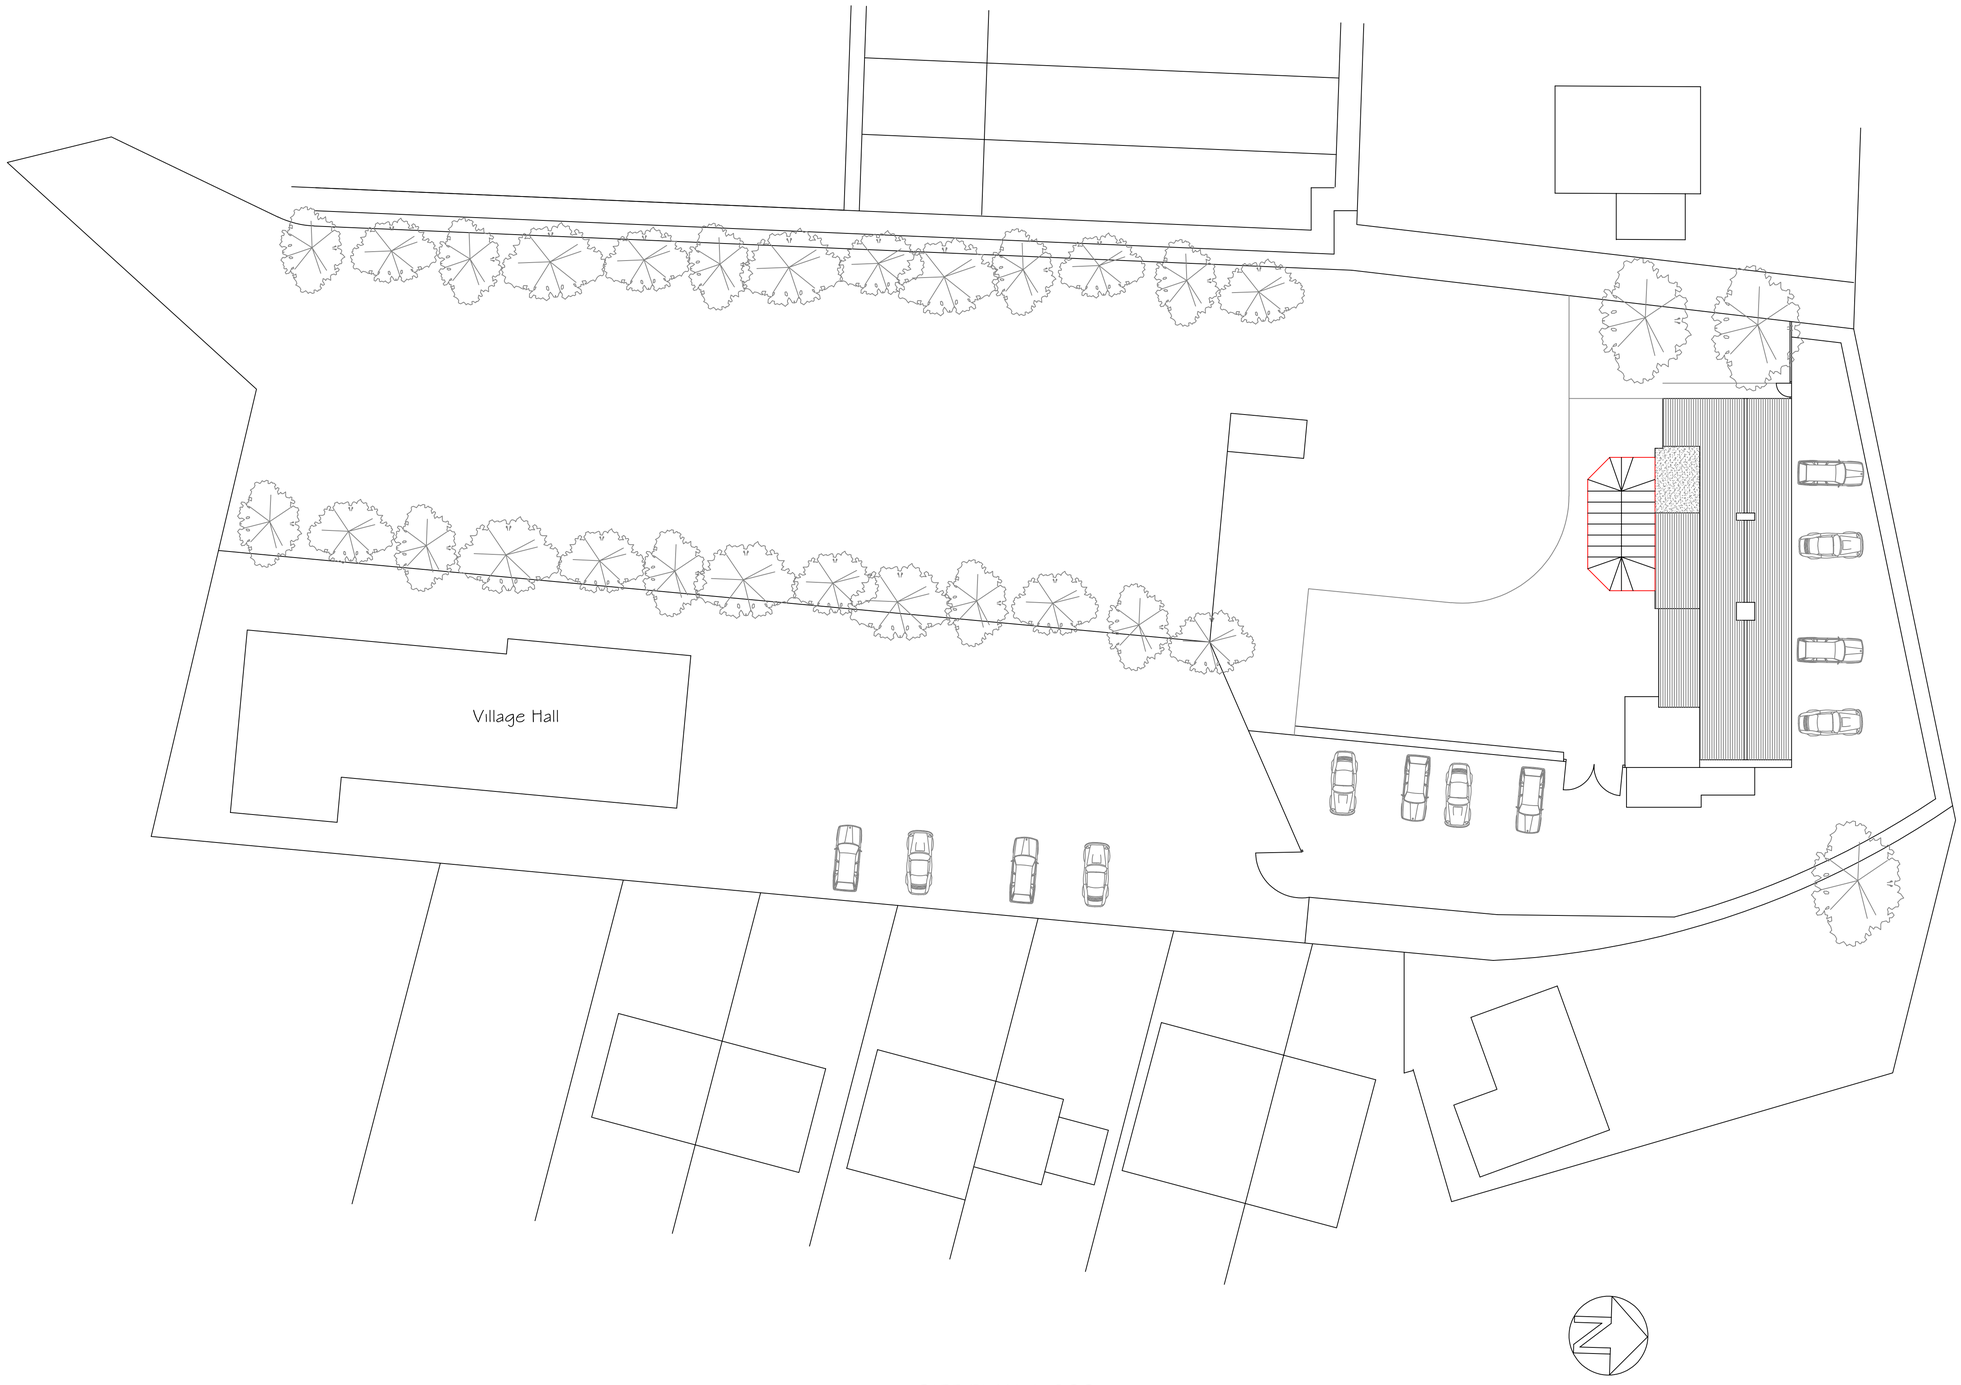

SITE PLAN 1:200

0 1 2 3 4 5 10 20

scale bar 1:200

SJF PLANNING & DESIGN SERVICE
01225 782078 simonnearthebell@gmail.com

PROPOSED	REAR CONSERVATORY DINING ROOM EXTENSION
CLIENT	MR N MITCHELL
LOCATION	THE FOX & HOUNDS PH THE STREET BROUGHTON GIFFORD SN12 8PN
TITLE	BLOCK PLAN 1:200

DRG NO	ISSUE	DATE
2321-3	1	MAY 2023