
132 Brook Lane

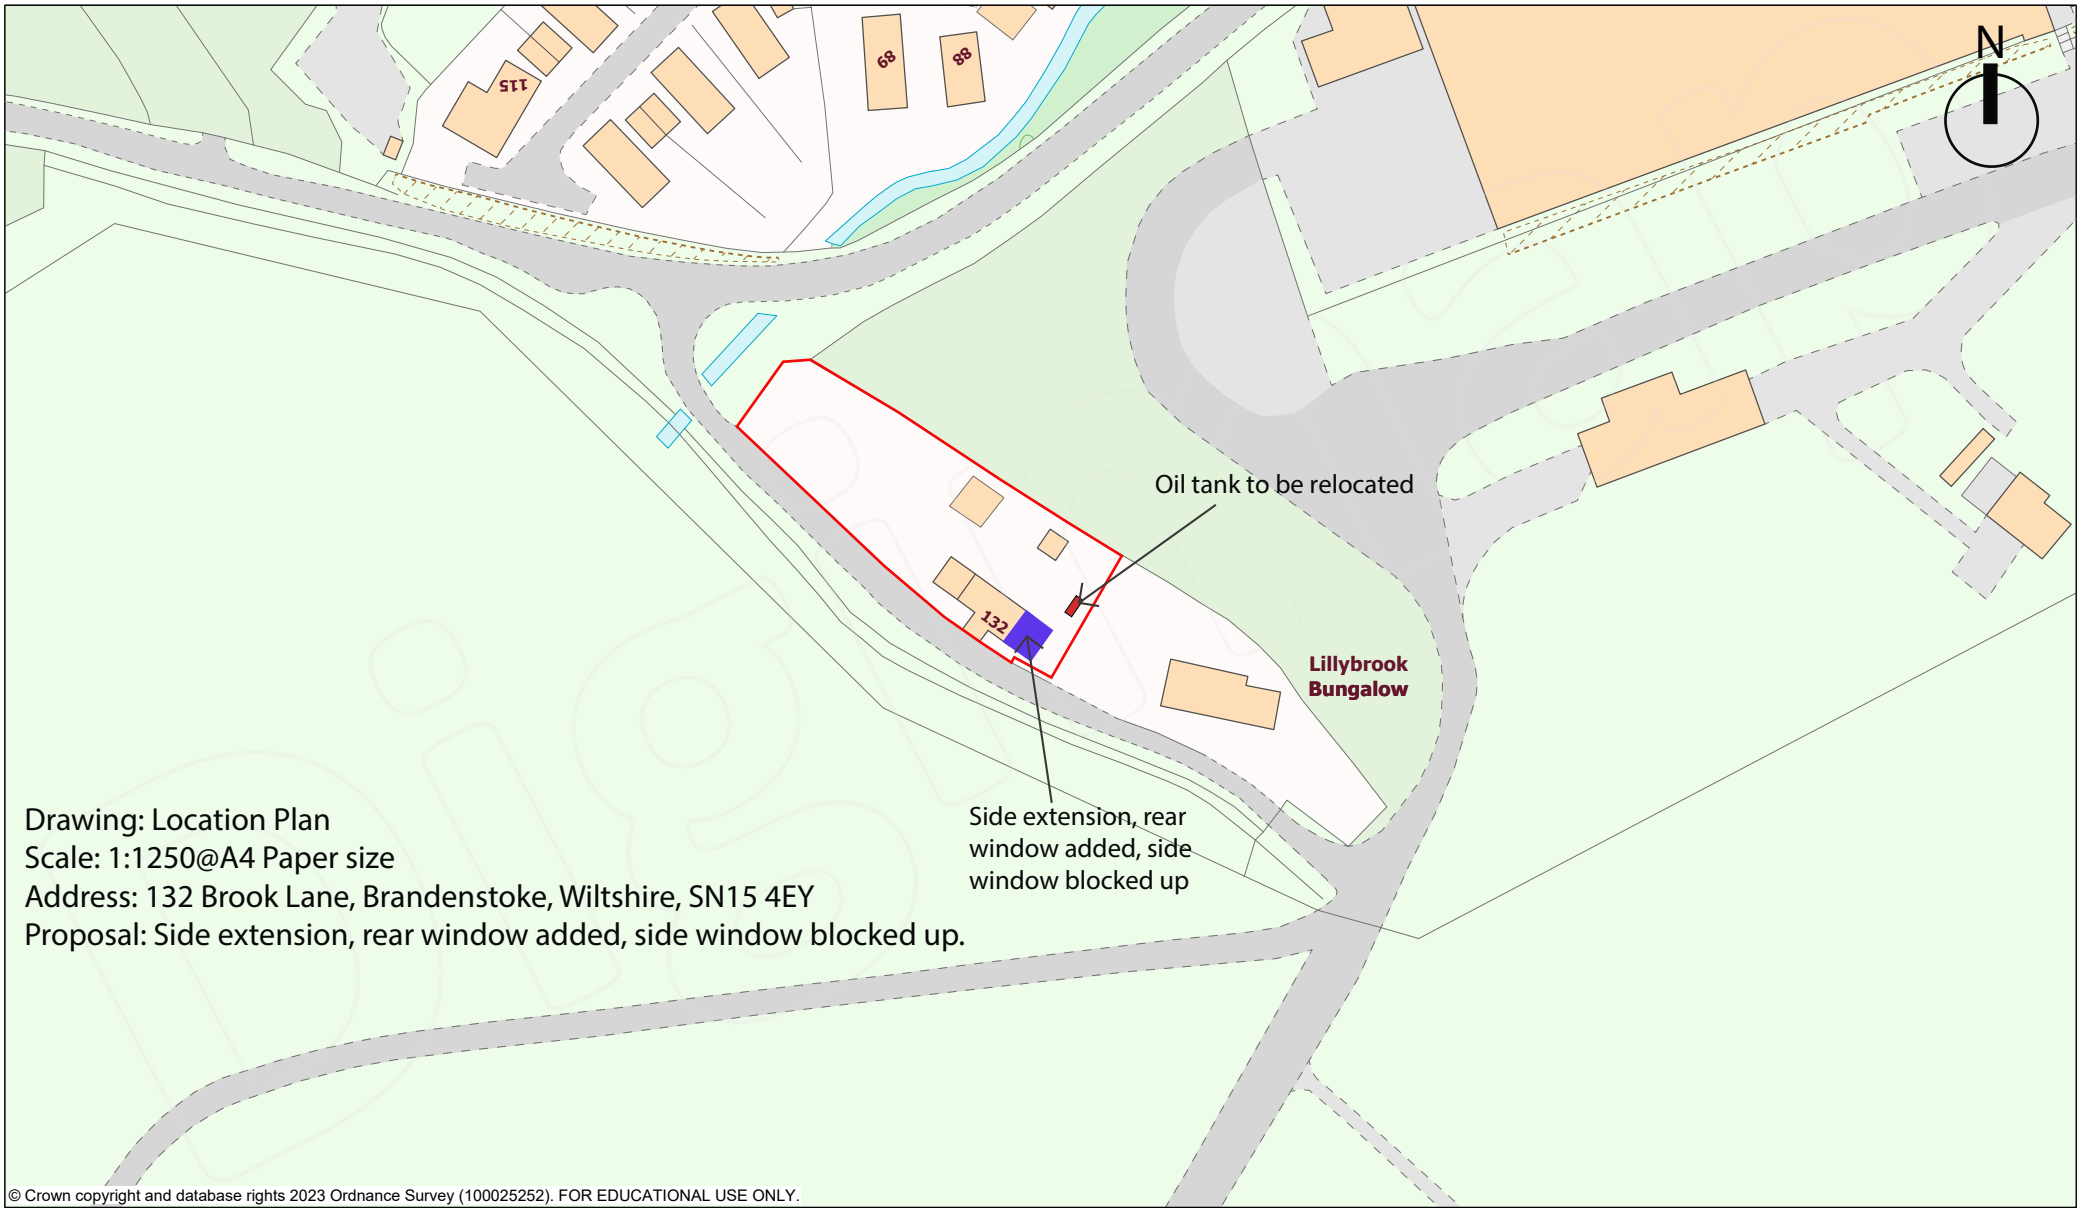

Drawing: Location Plan
Scale: 1:1250@A4 Paper size
Address: 132 Brook Lane, Brandenstoke, Wiltshire, SN15 4EY
Proposal: Side extension, rear window added, side window blocked up.

© Crown copyright and database rights 2023 Ordnance Survey (100025252). FOR EDUCATIONAL USE ONLY.

Digimap®

Scale 1:1250

0 10 20 30 40 50 60 70 80 90 100 m

Projection: British National Grid
24 July 2023 14:06

Ordnance Survey
Licensed Data