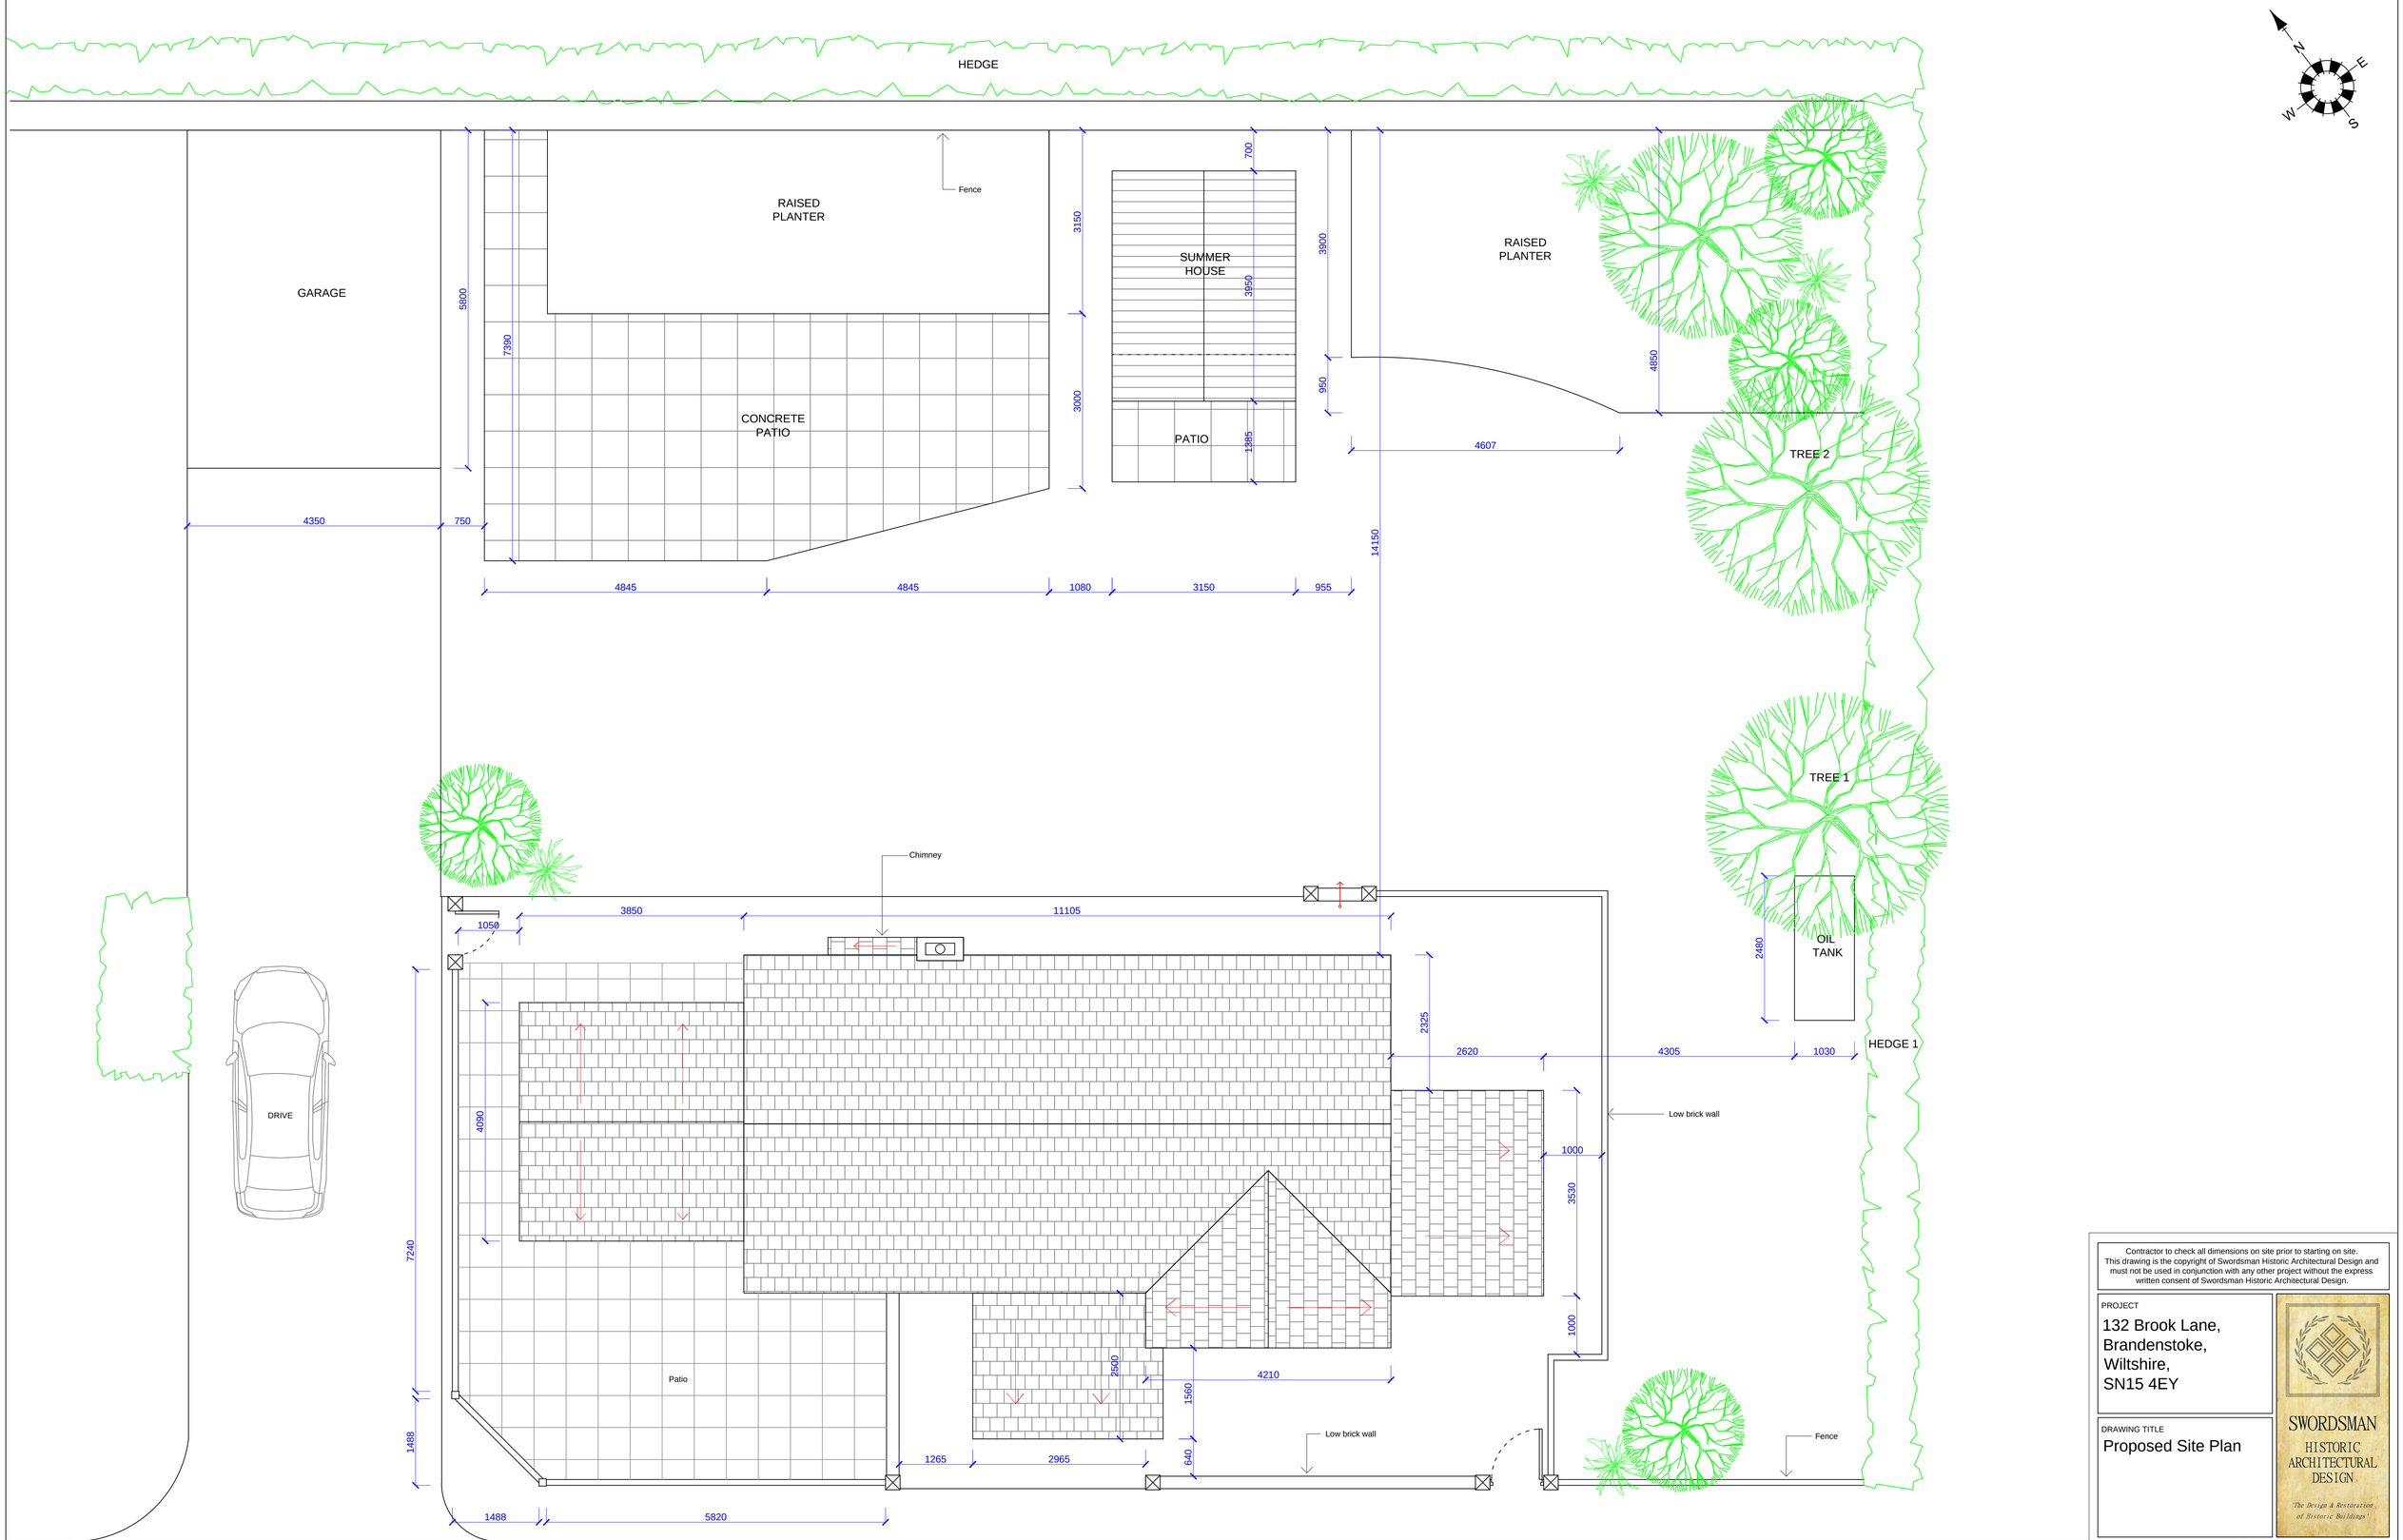


Site Plan

Scale M 0 0.5 1.0 1.5 2.0 2.5 3.0 3.5 4.0 4.5 5.0
1:50

Contractor to check all dimensions on site prior to starting on site.
This drawing is the copyright of Swordsman Historic Architectural Design and must not be used in conjunction with any other project without the express written consent of Swordsman Historic Architectural Design.

PROJECT
132 Brook Lane,
Brandenstoke,
Wiltshire,
SN15 4EY

DRAWING TITLE
Proposed Site Plan

SWORDSMAN
HISTORIC ARCHITECTURAL DESIGN
'The Design & Restoration of Historic Buildings'

SCALE	1:100 @ A1
DATE	28-06-2023
DRAWN	MJS
DRAWING NUMBER	S028-004
REV	

Original size 100mm @ A1