

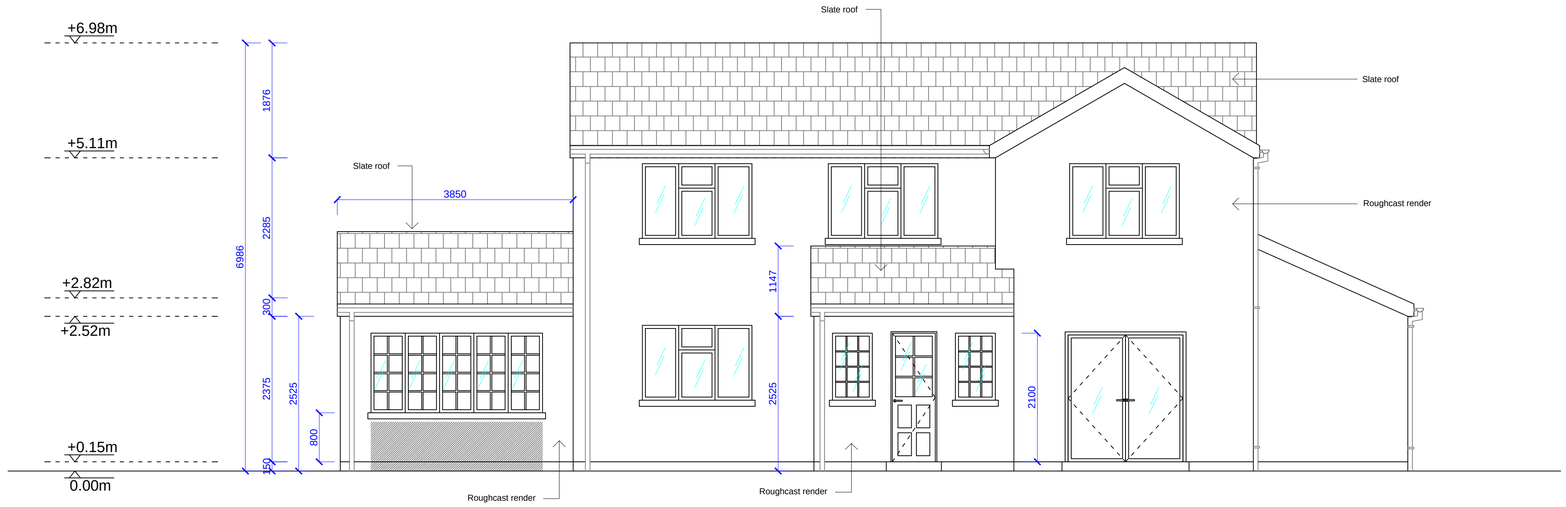



South West Elevation

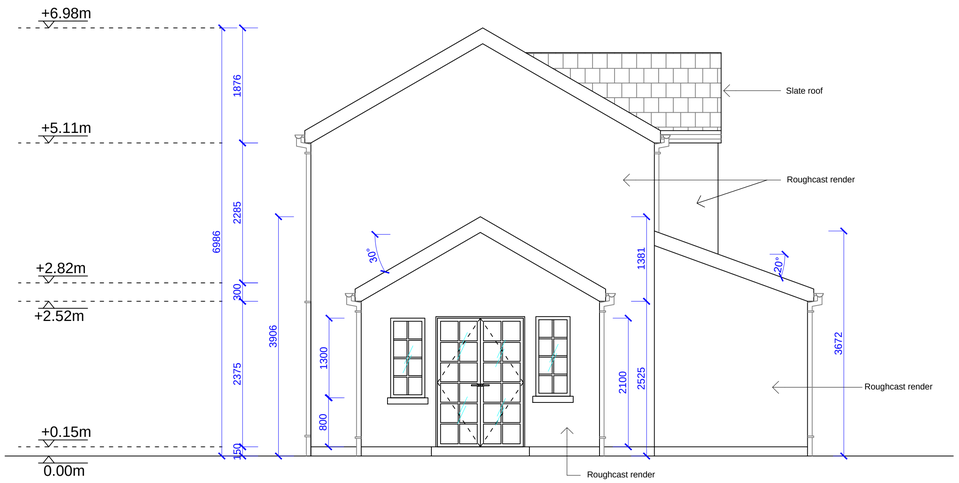

North West Elevation

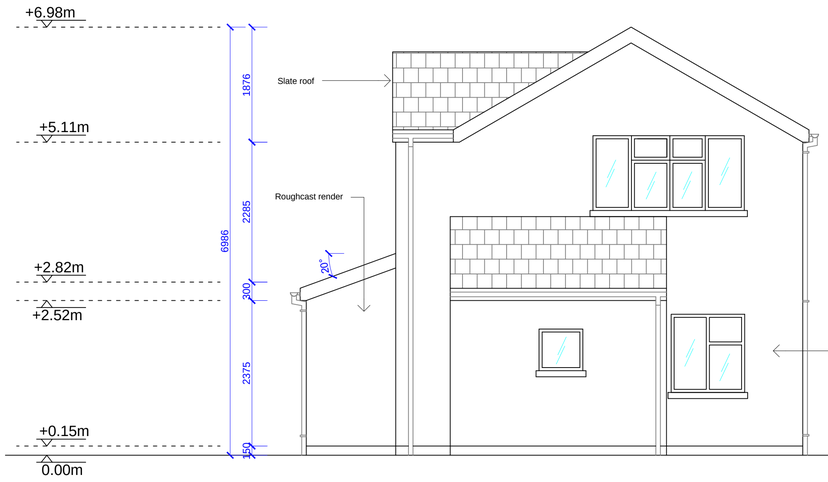

South East Elevation

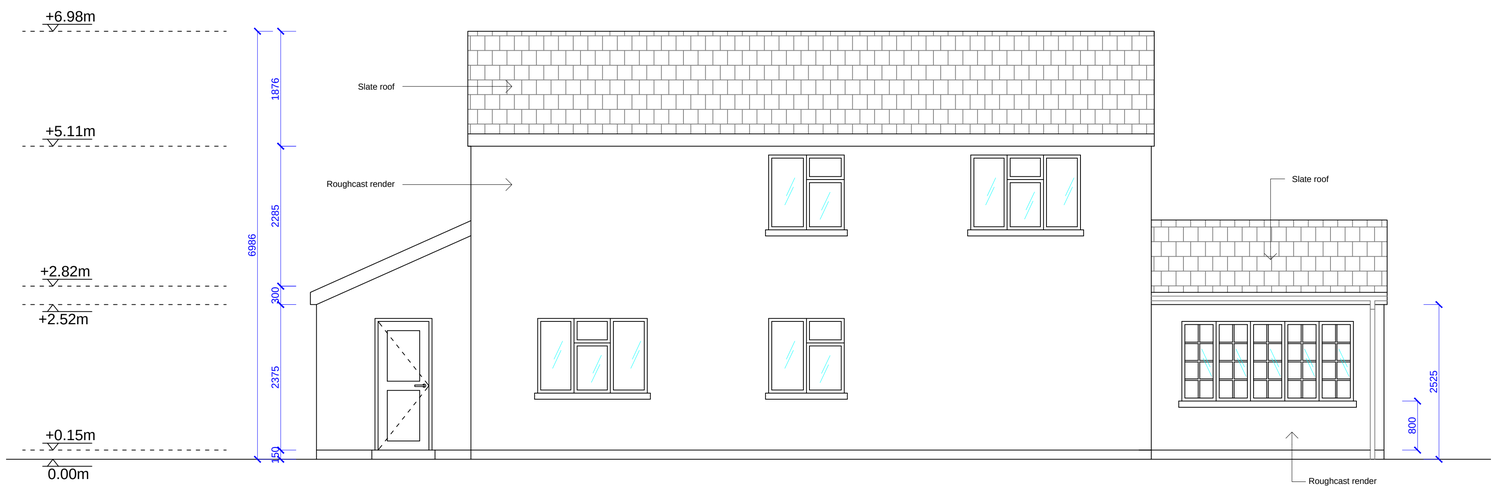

North East Elevation

Scale M 0 0.5 1.0 1.5 2.0 2.5 3.0 3.5 4.0 4.5 5.0

1:50

Contractor to check all dimensions on site prior to starting on site.
This drawing is the copyright of Swordsman Historic Architectural Design and must not be used in conjunction with any other project without the express written consent of Swordsman Historic Architectural Design.

PROJECT

132 Brook Lane,
Brandenstoke,
Wiltshire,
SN15 4EY

DRAWING TITLE

Existing Elevations

SWORDSMAN
HISTORIC ARCHITECTURAL DESIGN
'The Design & Restoration of Historic Buildings'

SCALE 1:50 @ A1	DRAWING NUMBER S028-006
DATE 28-06-2023	
DRAWN MJS	REV

Original size 100mm @ A1