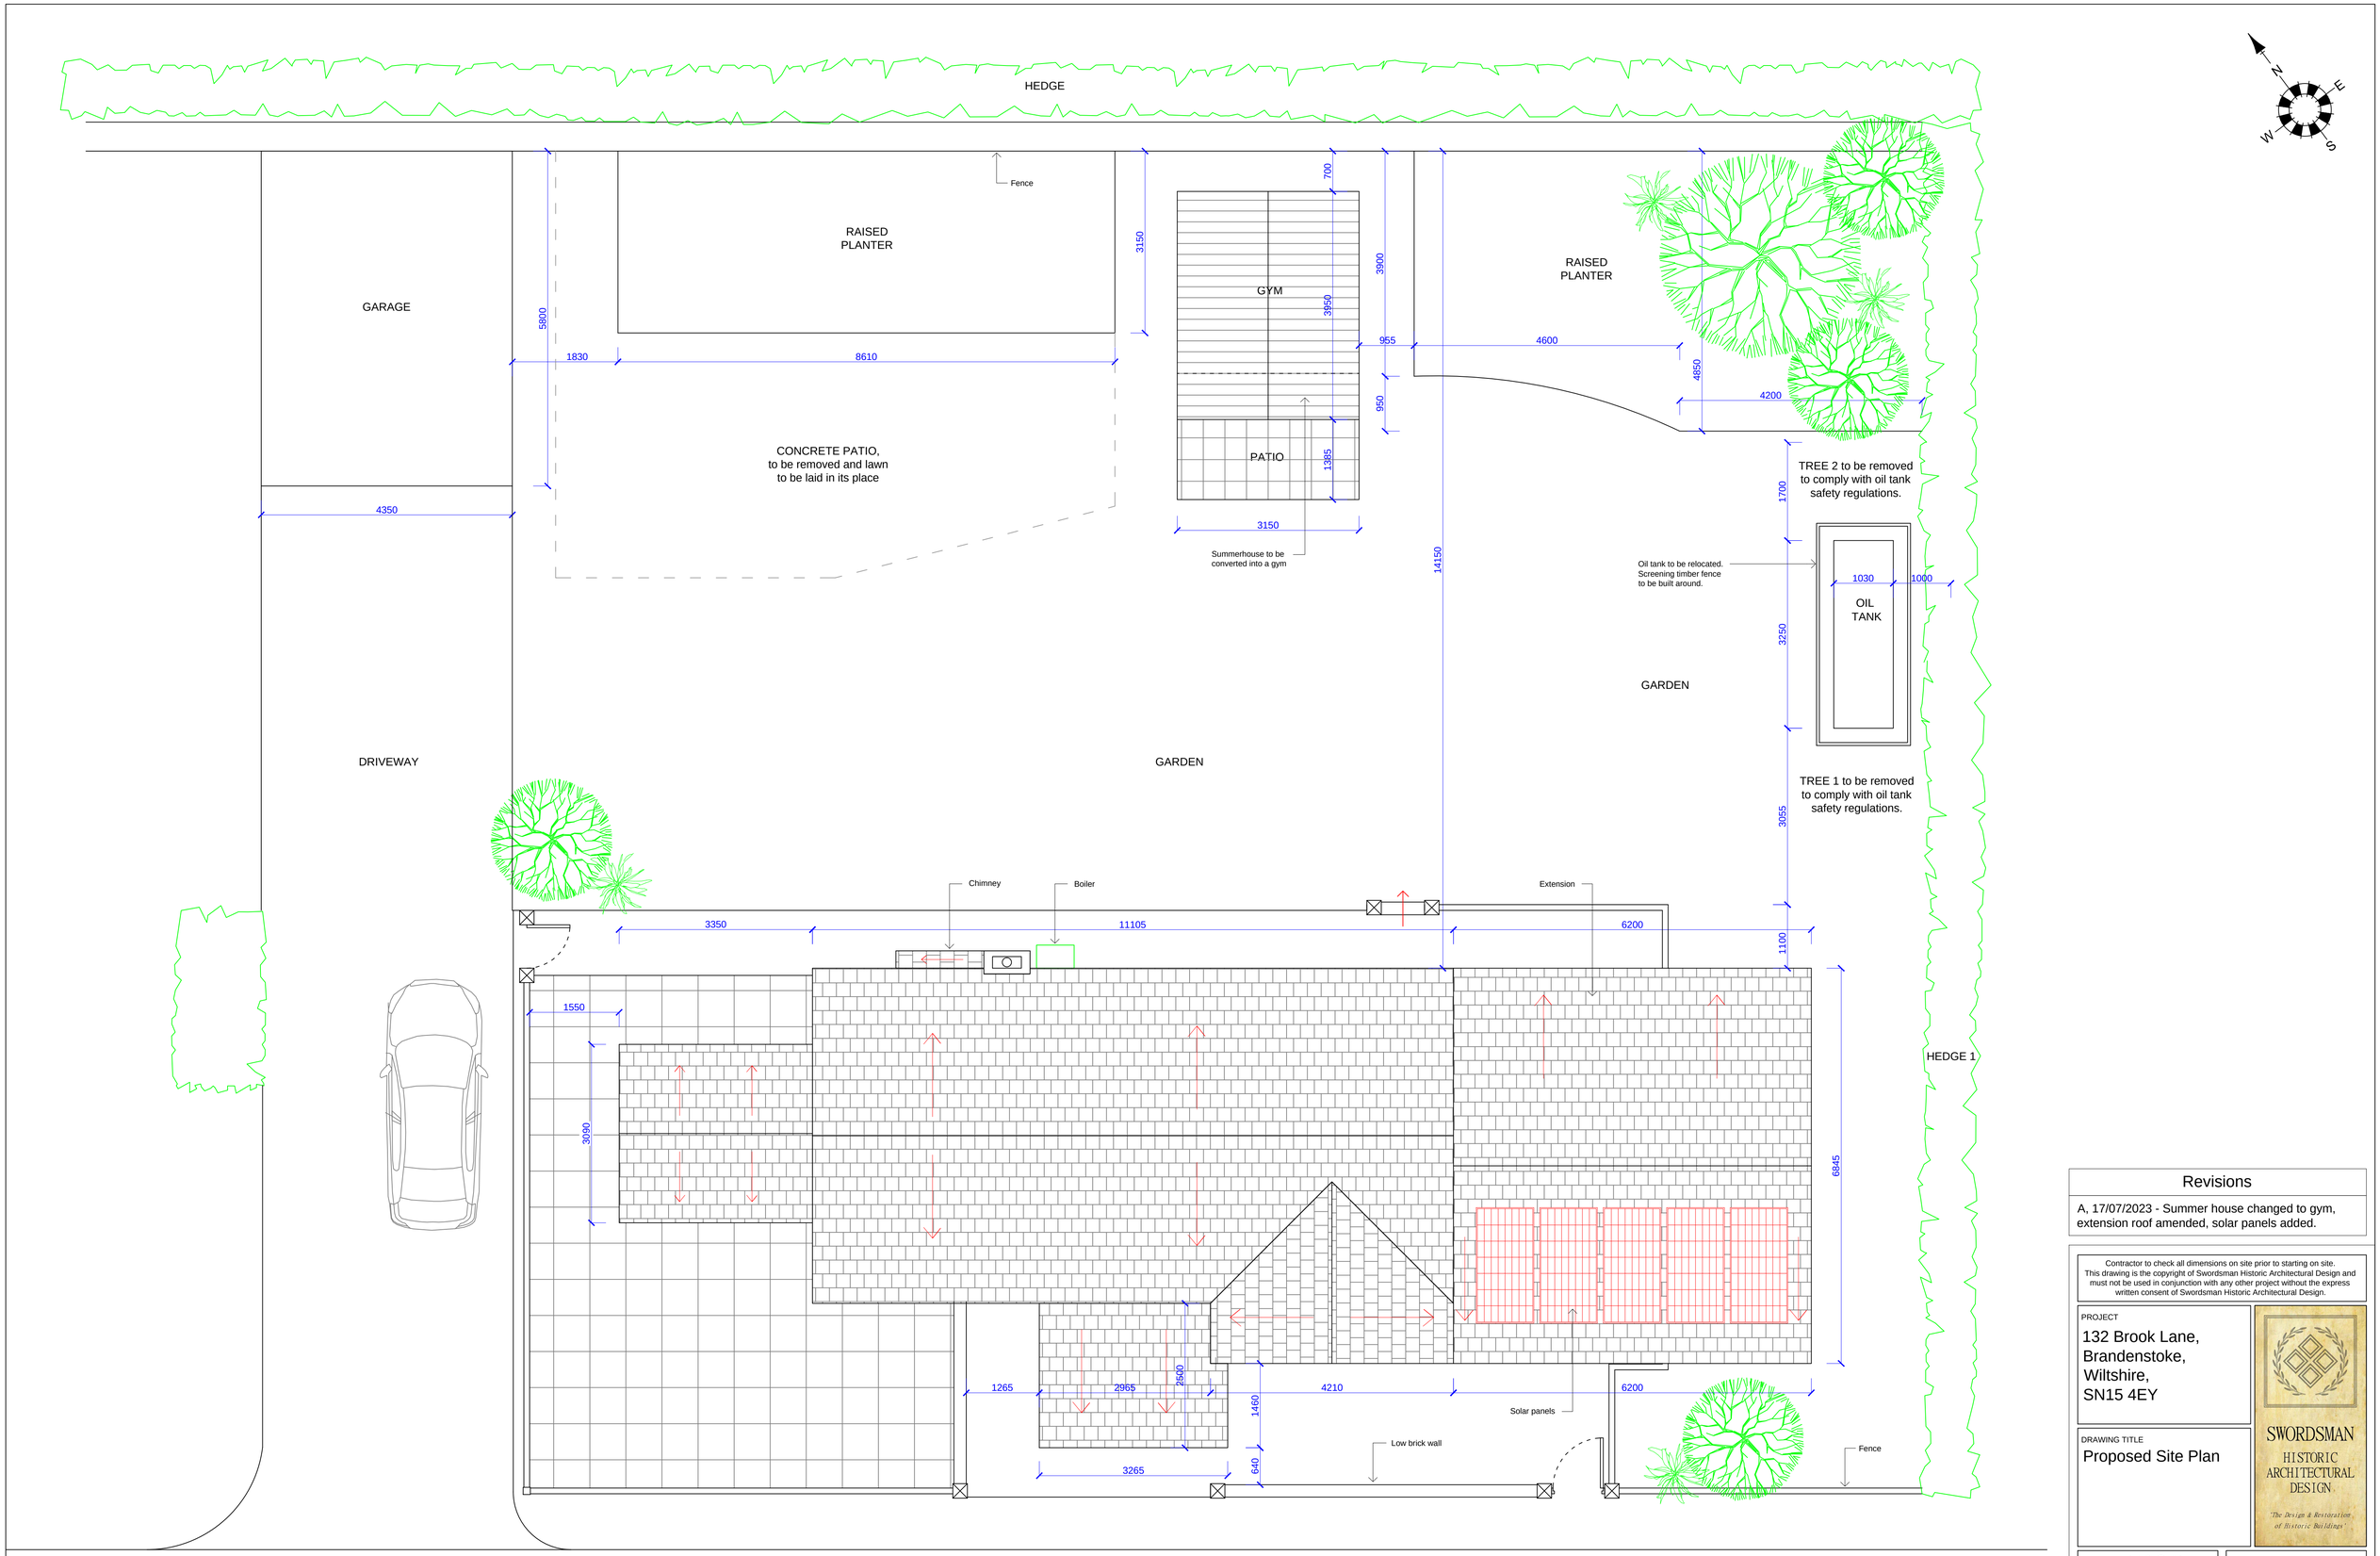

Site Plan

Revisions

A, 17/07/2023 - Summer house changed to gym, extension roof amended, solar panels added.

Contractor to check all dimensions on site prior to starting on site.
This drawing is the copyright of Swordsman Historic Architectural Design and must not be used in conjunction with any other project without the express written consent of Swordsman Historic Architectural Design.

PROJECT
132 Brook Lane,
Brandenstoke,
Wiltshire,
SN15 4EY

DRAWING TITLE
Proposed Site Plan

SWORDSMAN HISTORIC ARCHITECTURAL DESIGN
'The Design & Restoration of Historic Buildings'

SCALE	1:50 @ A1
DATE	07-07-2023
DRAWN	SP
DRAWING NUMBER	S028-014
REV	A

Original size 100mm @ A1