
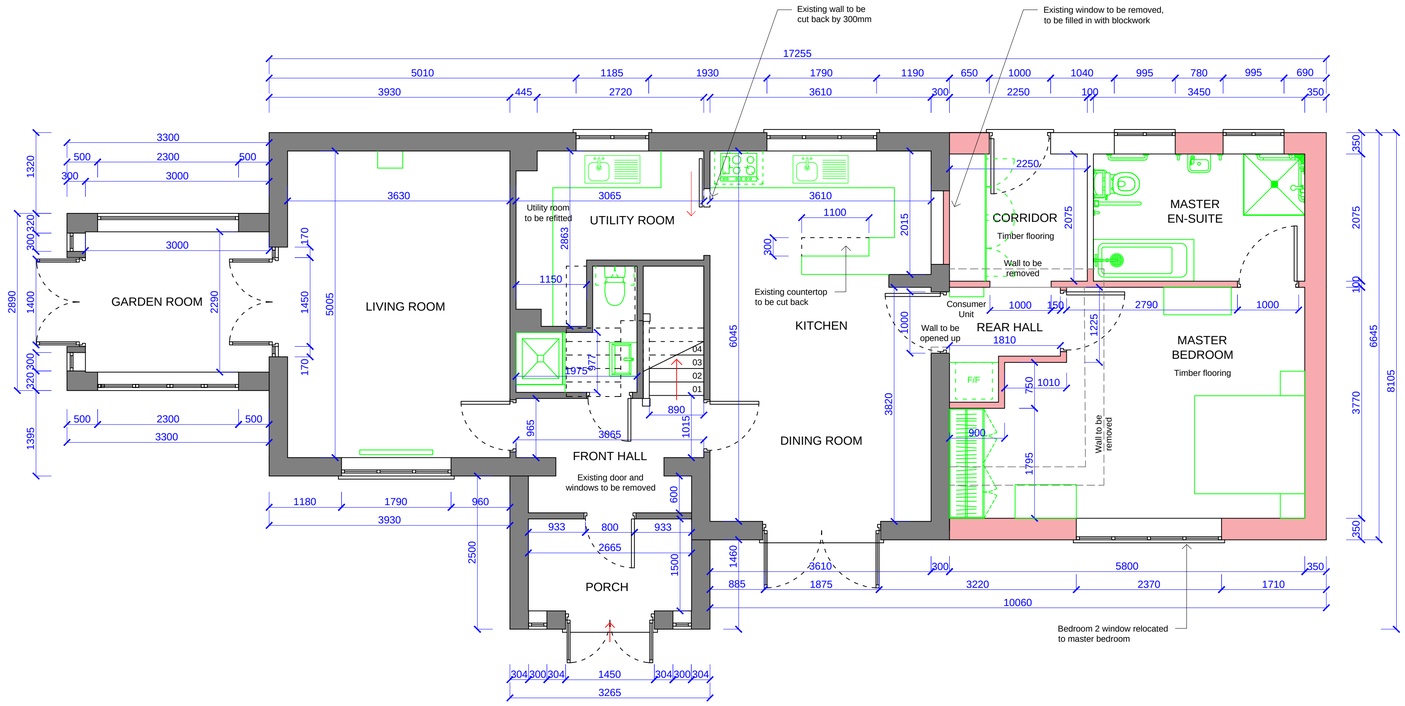


Ground Floor Plan

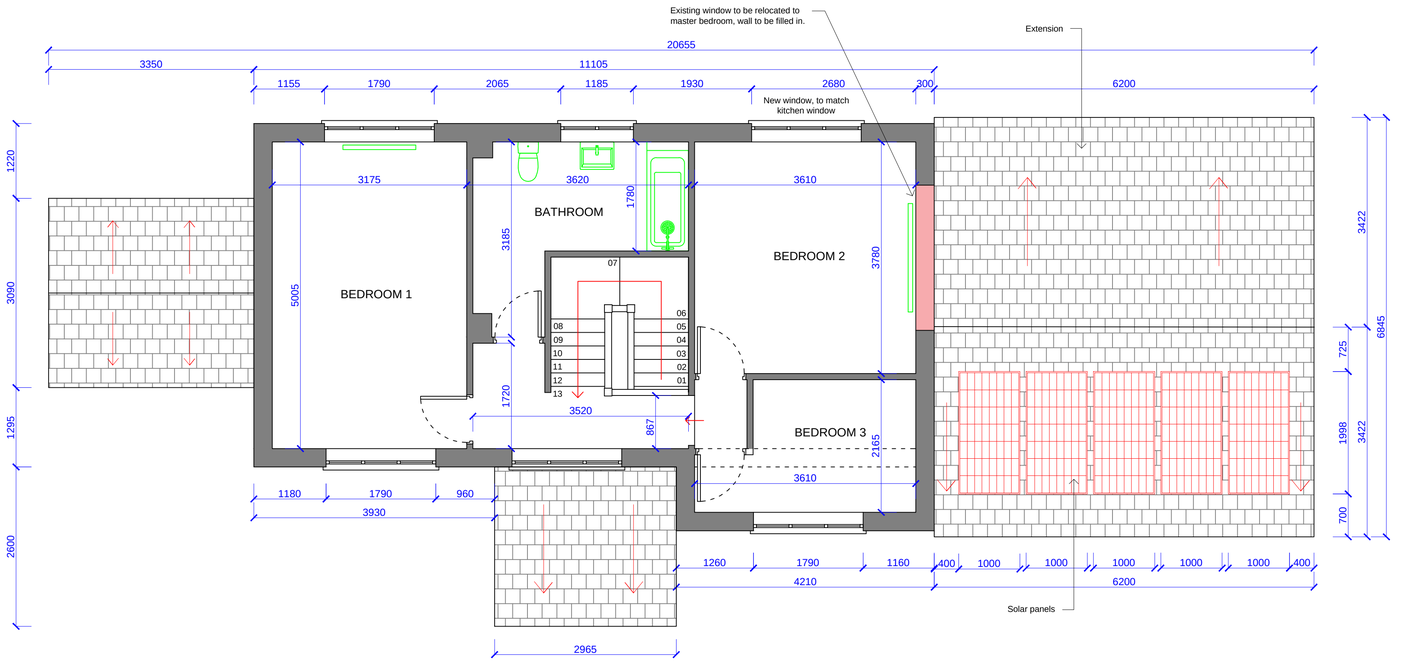

First Floor Plan

Revisions

A, 10/07/2023 - Doors amended for new extension.
B, 17/07/2023 - Extension rear wall brought in, master en-suite updated, gym removed, solar panels added to extension roof.
C, 18/07/2023 - Master bedroom door relocated, rear hall door removed.

Contractor to check all dimensions on site prior to starting on site.
This drawing is the copyright of Swordsman Historic Architectural Design and must not be used in conjunction with any other project without the express written consent of Swordsman Historic Architectural Design.

PROJECT
132 Brook Lane,
Brandenstoke,
Wiltshire,
SN15 4EY

DRAWING TITLE
Proposed Plans

SWORDSMAN
HISTORIC ARCHITECTURAL DESIGN
'The Design & Restoration of Historic Buildings'

SCALE	1:50 @ A1
DATE	07-07-2023
DRAWN	SP
DRAWING NUMBER	S028-015
REV	A B C

Scale M 0 0.5 1.0 1.5 2.0 2.5 3.0 3.5 4.0 4.5 5.0
1:50

Original size 100mm @ A1