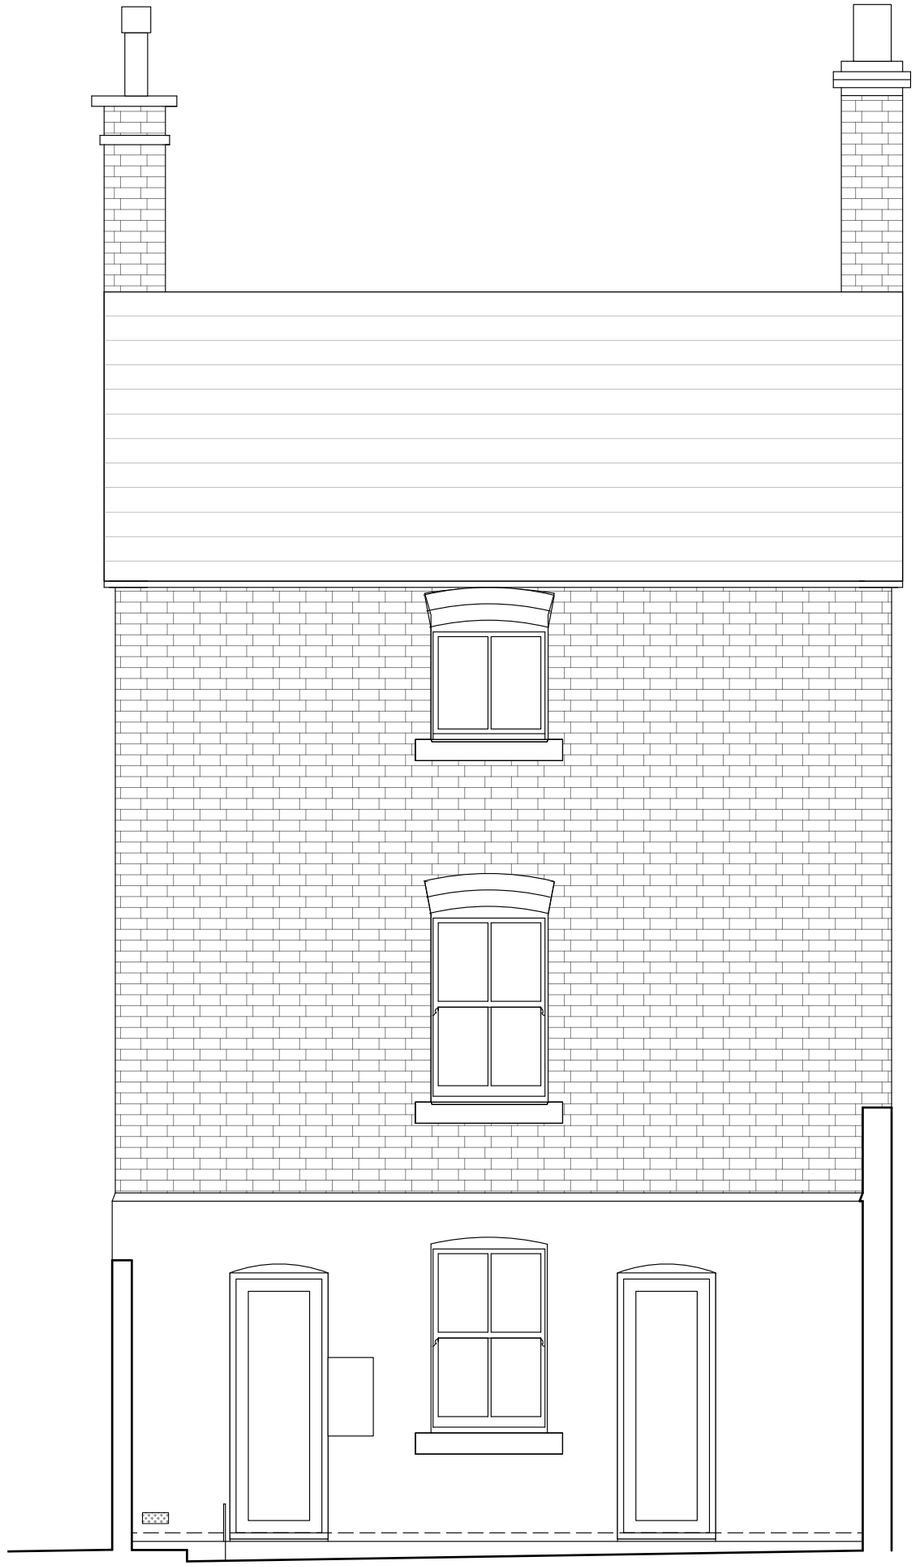

Drawing Key:

- Demolition (in Section)
- Demolition (in Elevation)
- Existing walls
- New walls
- Line below or hidden
- Line above or overhead
- Boundary line
- Protect and repair

RESAM Consulting Ltd
3rd Floor
29-30 Cornhill
London EC3V 3ND
Tel:0207 220 9440

Note:
1. The design and drawings remain the property of RESAM Consulting Ltd. The client is licensed to use this design and documents on this site only, this license is non-transferable.The design and drawings shall not be reproduced, up-loaded to the internet or traced without the permission of RESAM Consulting Ltd.
2. Do not scale off this drawing, check dimensions on site and advise any discrepancies before commencing work. © RESAM Consulting Ltd

0m 1m 2m 3m 4m 5m

Address: 76 New Part Street, Snuff Court, Devizes, SN10 1HU

drawing title: Rear Elevation - Proposed

drawing no.: 001-P2.207-A

Scale:	1:50@ A3	Status:	Planning
Drawn:	MK	Checked:	VP
Date:	18/07/2023	Rev:	A