

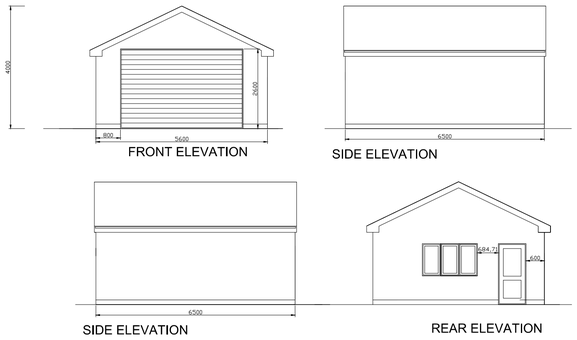


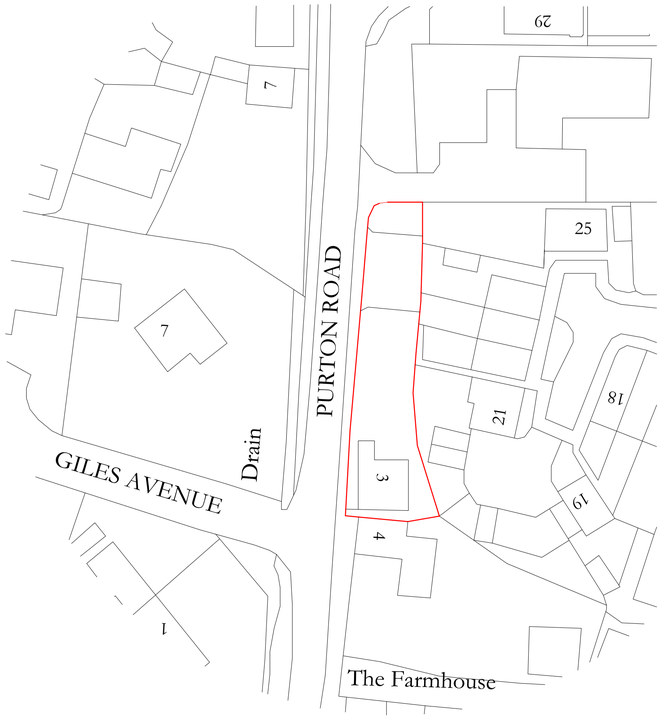

Existing Block
Plan Scale
1:500


Hedge.

Main Matrix (Transplants/Quicks) 70% of planting stock Hawthorn Crataegus monogyna Blackthorn Prunus spinosa Interplant (Whips/Transplants) 30% of planting stock Hazel Corylus avellana Holly Ilex aquifolium Dog Rose Rosa canina Field Maple Acer campestre Dogwood Cornus sanguinea Spindle Euonymous europaeus Wild Privet Ligustrum vulgare

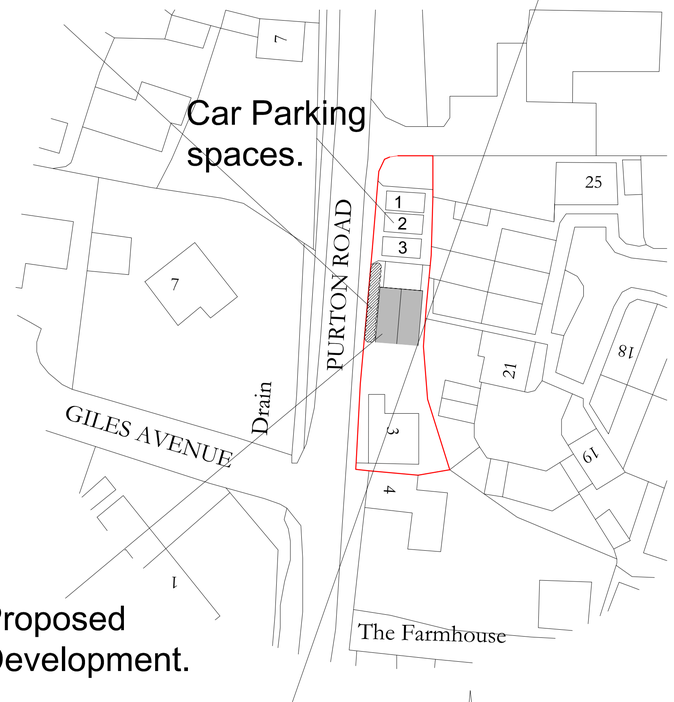


Proposed
Development.

ProposedBlock
Plan Scale
1:500

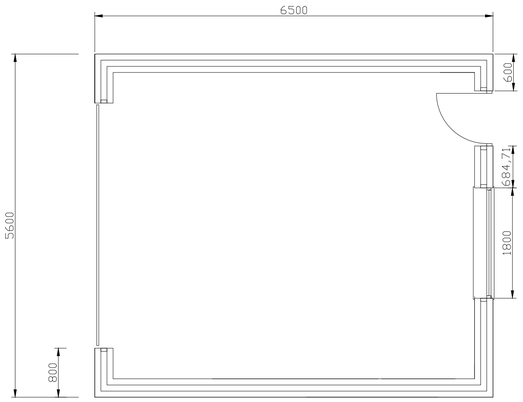

PROPOSED FLOOR PLAN.

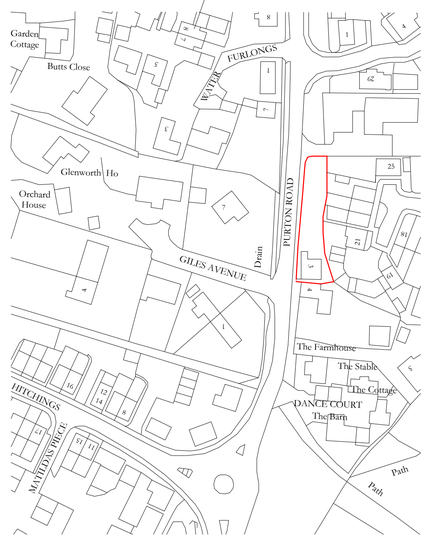

Location Plan
Scale 1:1250

Roof Plan.
Scale 1:200

Scale 1:100
Scale 1:500
Scale 1:200
SCALE BARS IN METRES
Scale 1:50

client: Mr and Mrs Hatton

SITE ADDRESS: 3 Cushla Cottage, Purton Road, Cricklade, SN6 6HR

PROJECT: Proposed Garage

RAND PLANNING CONSULTANCY LTD

Phil Rand
Cherry Tree House
Clardon lane
Purton.
Wiltshire
SN5 4HN
TEL 01793 771128

Drawn by	Drawing No
Phil Rand	01
Scales: 1:50 1:100 1:200	Date: 11th August 2023