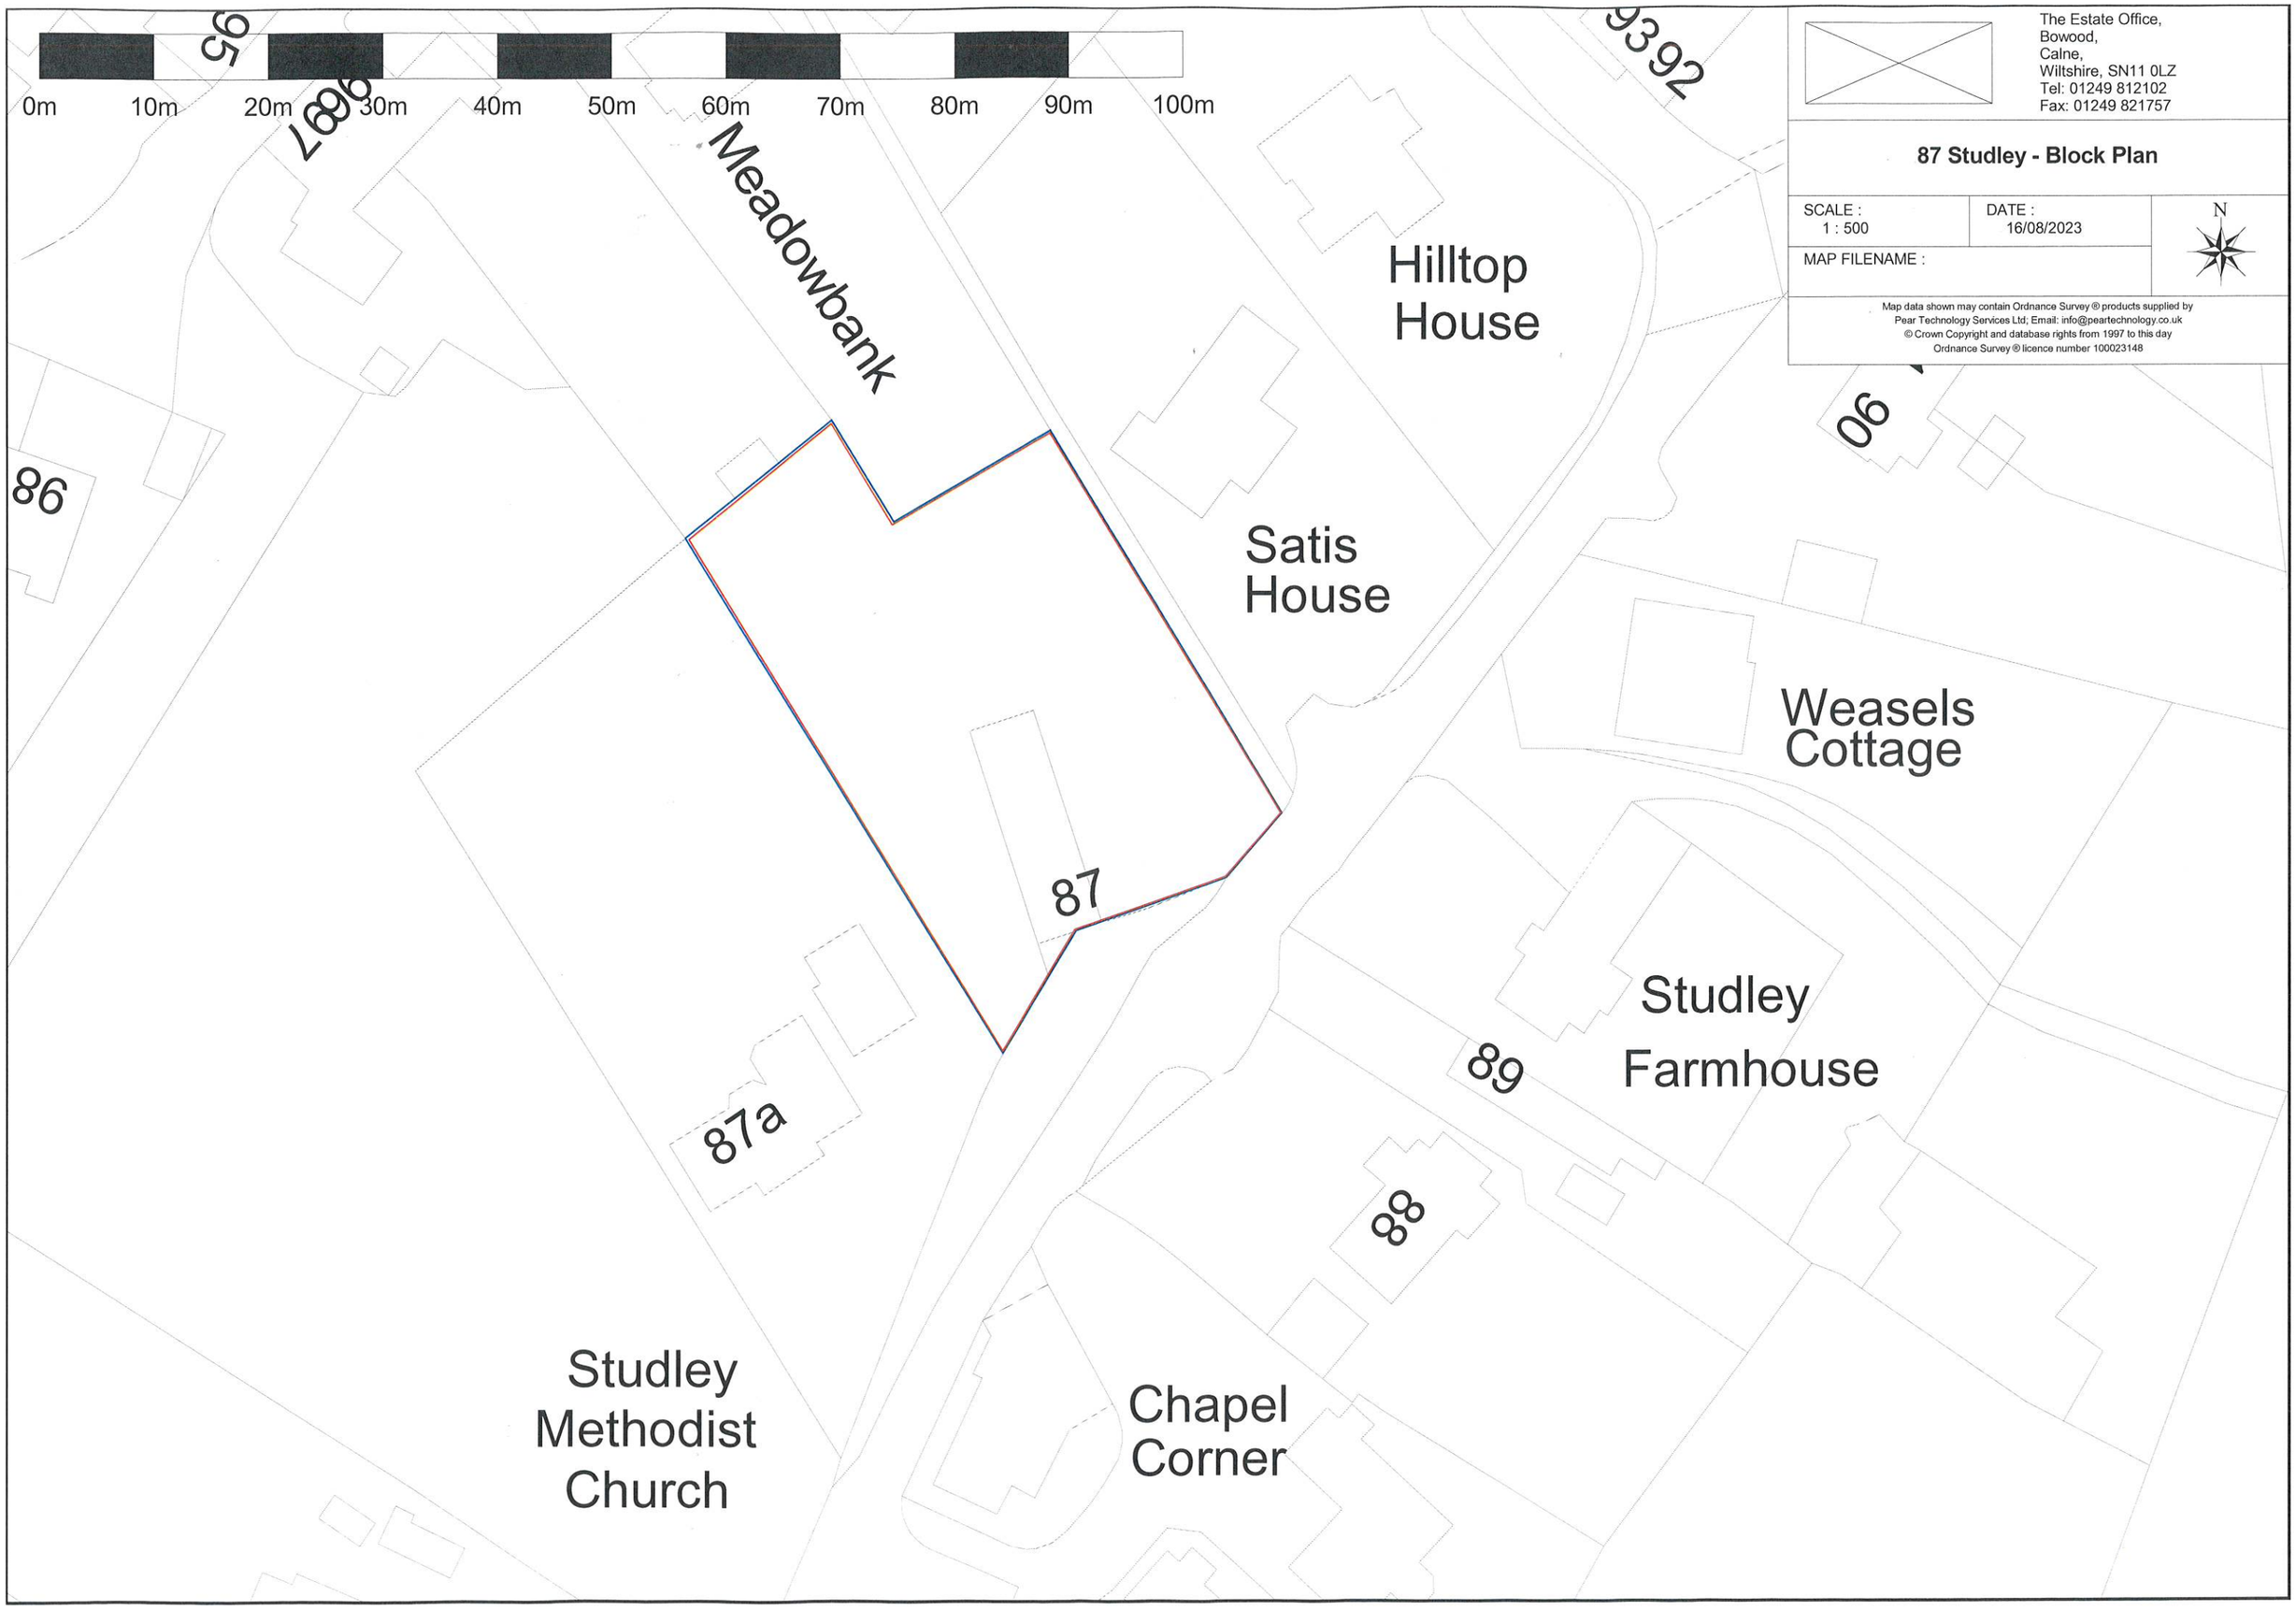

The Estate Office,
Bowood,
Calne,
Wiltshire, SN11 0LZ
Tel: 01249 812102
Fax: 01249 821757
87 Studley - Location Plan
SCALE : 1 : 1250
DATE : 16/08/2023
N
MAP FILENAME : Enter Filename Here.mpd
Map data shown may contain Ordnance Survey ® products supplied by Pear Technology Services Ltd; Email: info@peartechnology.co.uk
© Crown Copyright and database rights from 1997 to this day
Ordnance Survey ® licence number 100023148
The Cabin
Elmbridge
Badgers Holt
Hunters Lodge
Bencroft View Court
Bencroft View Cottage
Bencroft View House
Top Farm
Iona
The Drock
The Garden House
The Chantry
106
Touchdown
Studley Corner
Greenbanks
Path
Meadowbank
Hilltop House
Satis House
Weasels Cottage
St Elmo
Hawthorns
The Hollies
Hilaire
Shangri-La
Lamorna
Whitewebbs
Avon Rise
NORLEY LA
Track
Studley Farmhouse
Studley Methodist Church
Chapel Corner
The Maples
Tregorne
Stepping Stone
STUDLEY LANE
Beechcroft
Meadowside
Studley
105
100
94
95
96
97
98
99
9392
91
90
87
87a
89
88
85
86



The Estate Office,
Bowood,
Calne,
Wiltshire, SN11 0LZ
Tel: 01249 812102
Fax: 01249 821757

87 Studley - Block Plan

SCALE :	DATE :	N
1 : 500	16/08/2023	
MAP FILENAME :		

Map data shown may contain Ordnance Survey ® products supplied by
Pear Technology Services Ltd; Email: info@peartechnology.co.uk
© Crown Copyright and database rights from 1997 to this day
Ordnance Survey ® licence number 100023148