

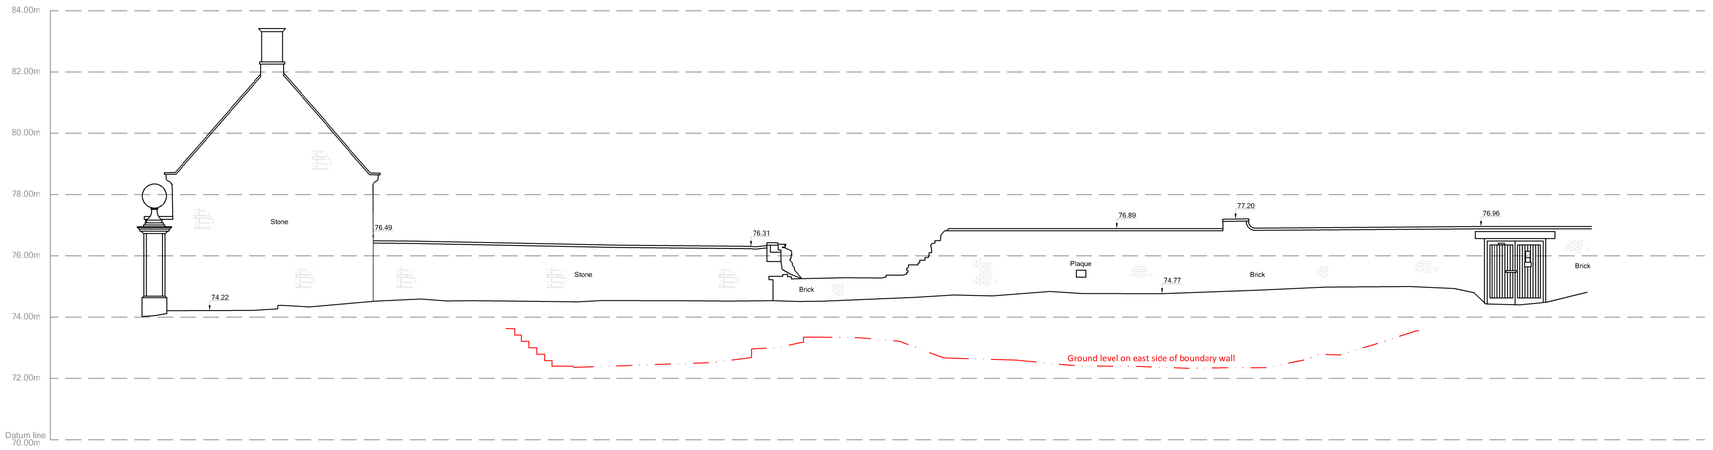



EXISTING WEST ELEVATION (AS VIEWED FROM CASTLE HOUSE) 1:100

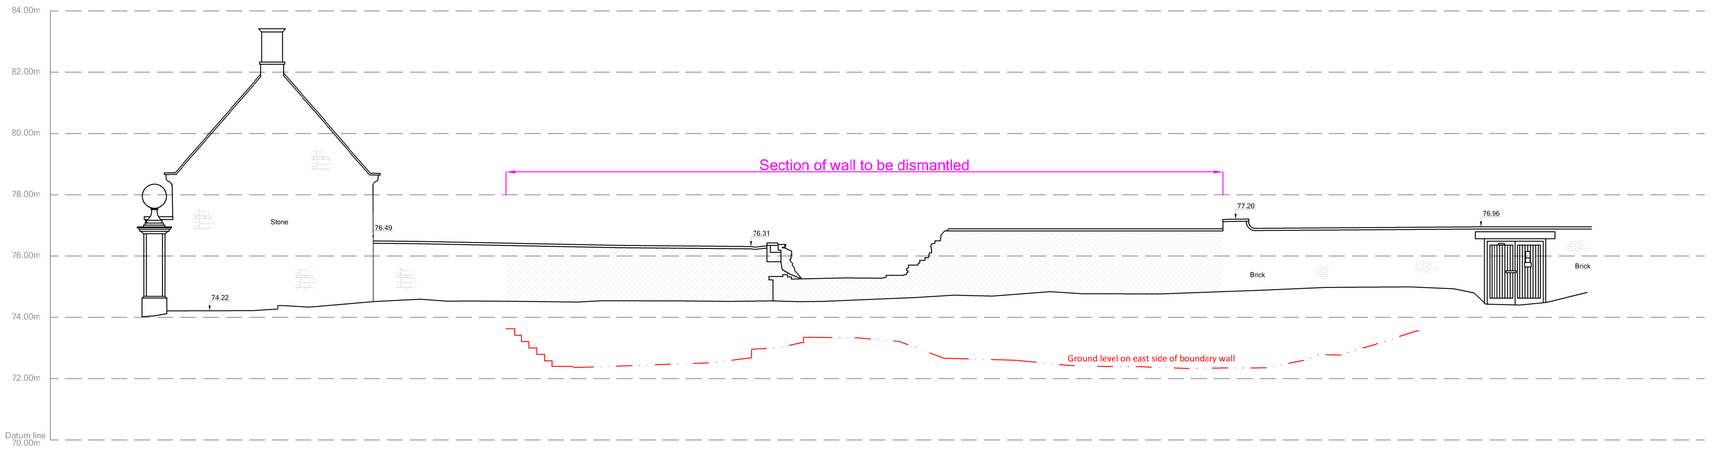


WEST ELEVATION SHOWING AREA OF DEMOLITION (AS VIEWED FROM CASTLE HOUSE) 1:100

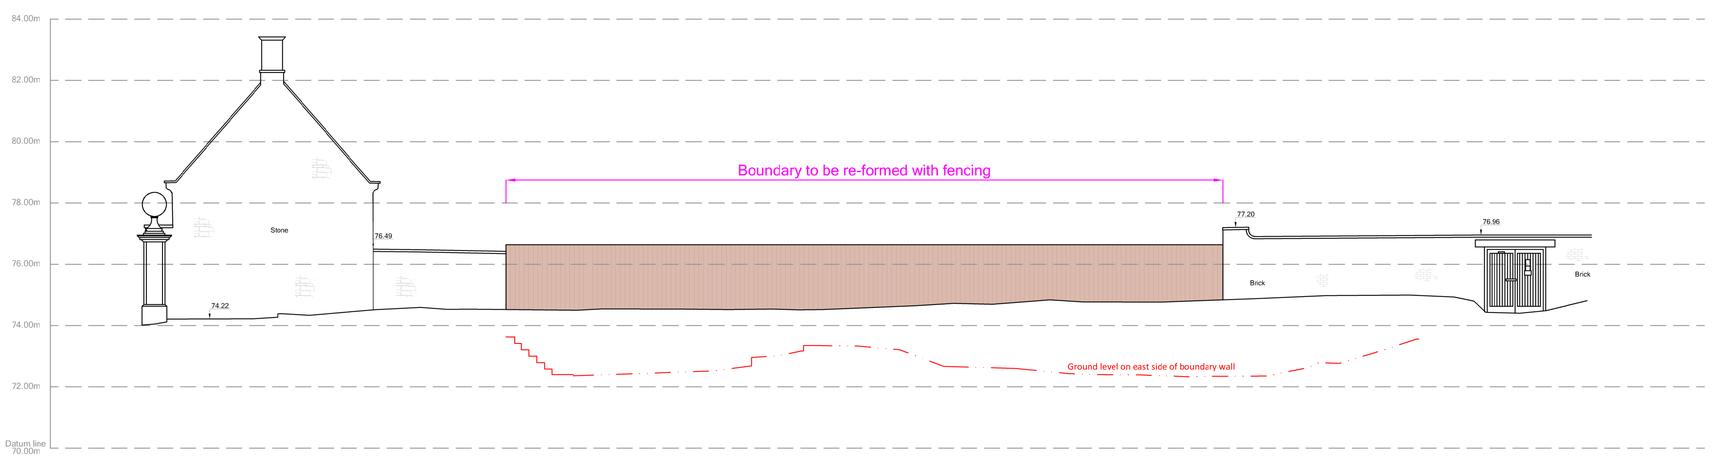

PROPOSED WEST ELEVATION (AS VIEWED FROM CASTLE HOUSE) 1:100

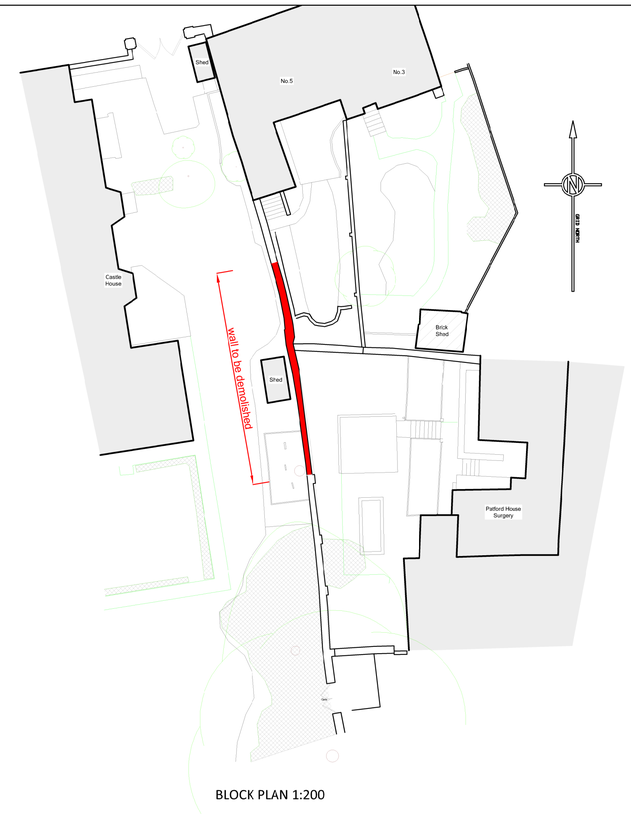

BLOCK PLAN 1:200

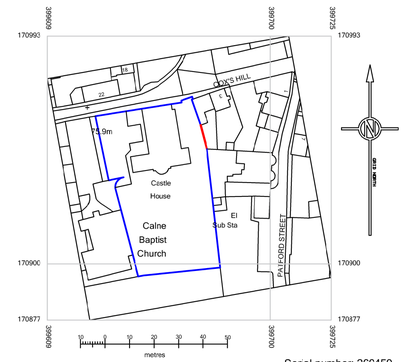

LOCATION PLAN 1:1250

Serial number: 269459

©Crown copyright and database right 2023
Ordnance Survey licence 100048957
Reproduction in whole or in part is prohibited
without the prior permission of Ordnance Survey

Revisions:

A L ASSOCIATES
CHARTERED SURVEYORS & ARCHITECTURAL DESIGNERS
Bowman House, Whitehill Lane, Royal Wootton Bassett, Wilts, SN4 7DB
T: 01793 686118 E: info@alassociatesltd.co.uk

Client:	Castle House Management Company
Title:	Boundary Wall - West elevation, existing and proposed
Site:	Castle House Castle Street Calne Wilts, SN11 0EY
Drawing No:	23-012-001
Rev:	
Scale:	As stated @ A1

1/50 1m 2m 3m 4m 1/100

RICS