

1.

Road

Proposed new retaining wall 900mm high.

Existing retaining wall to be moved.

Block paving.

Carparking space.

Carparking space.

Carparking space.

Access gate.

1.8m high Closed Lapped Fence over well.

well.

29m 2 carport.

wall.

wall.

Retaining wall 600mm high.
Closed lapped fence above to make it 1.8m high.

Retaining wall 1300mm high.
Closed lapped fence above.

Garden Boundary and drive details Scale 1:100.

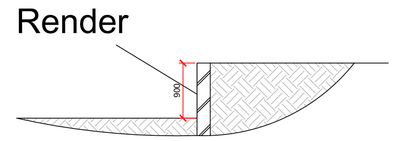

1) Retaining wall 900mm high.

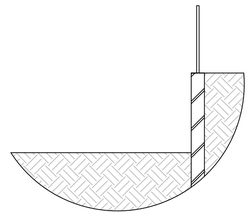

2) Retaining wall 1300mm high.
Closed lapped fence above.

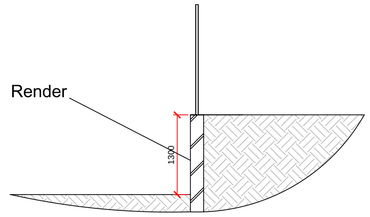

3) Boundary with No 6
Retaining wall 1800mm high.
Closed lapped fence above.

Render

Retaining wall 1800mm high.
Closed lapped fence above.

3.

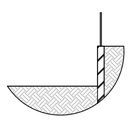

Retaining wall 1300mm high.
Closed lapped fence above.

2.

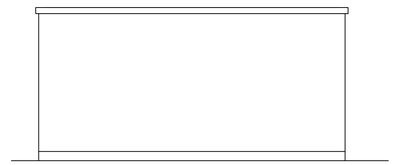

Proposed rear elevation.
Scale 1:50

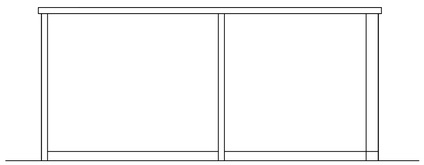

Proposed side elevation.
Scale 1:50

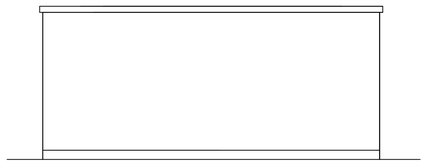

Proposed side elevation.
Scale 1:50

cale 1:50

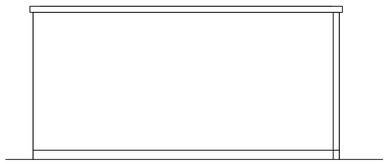

Proposed front elevation.
Scale 1:50

Scale 1:50

Poposed floor plan.
Scale 1:50

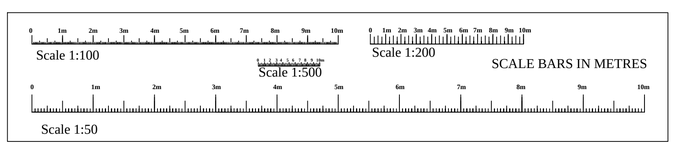

client: Sue Dann

SITE ADDRESS: No7 Westbury Road, Little Cheverell, SN10 4JW

PROJECT: Boundary and landscaping details.

RAND PLANNING CONSULTANCY LTD

Phil Rand
Cherry Tree House
Clardon lane
Purton.
Wiltshire
SN5 4HN
TEL 01793 771128

Drawn by	Drawing No
Phil Rand	03
Scales: 1:500 1:100 1:50	Date: 31st July 2023