



Side Elevation

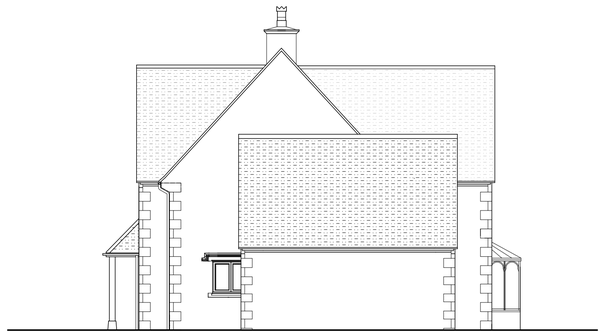


Front Elevation



Rear Elevation

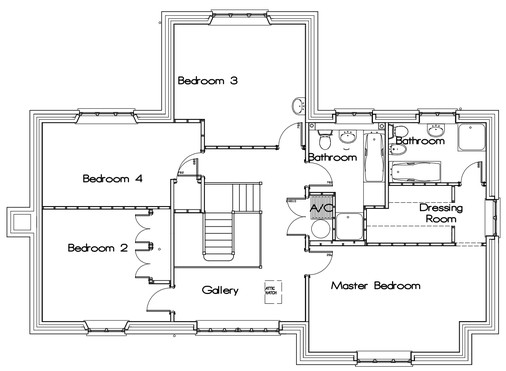

First Floor Plan

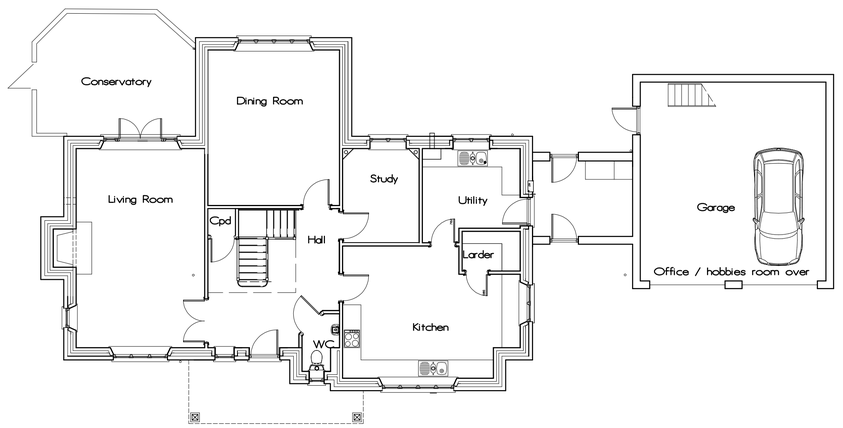

Ground Floor Plan



Side Elevation

RIBA Chartered Practice

This drawing is the Copyright of PKA Architects Ltd
Registered in England and Wales No 8605083.
Do not rely on Scaled Dimensions- work to figured dimensions only. If in doubt - ASK
All dimensions to be checked on site by contractor
Work to existing building features where appropriate
Any OS copyright data on this drawing is reproduced under licence

The Green Register of Construction Professionals

FILE PATH: C:\Users\Tom\OneDrive - PKA Architects Ltd (1)\Current Projects\1929 - Shaw Tytherton Lucas\03- Site Information\1929 - HOUSE SURVEY.dwg
DATE PRINTED: Thursday, 3 February, 2022

REVISIONS

meters 0 1 2 3 4 5 6 7 8 9 10
scale at 1:100
feet 0 5 10 15 20

CLIENT: Mr and Mrs J. Shaw
SITE: Stokes, Tytherton Lucas SN15 3RL
DRWG: pk/BDS | CHK: | DATE: 03-02-2022 | SCALE: 1:200@A1
STATUS: Site as existing. Survey data by BDS Surveys

ISSUED FOR PLANNING APPLICATION

DRAWING No: S1 _ 1929 - HOUSE SURVEY.dwg

PKA ARCHITECTS
PKA Architects Ltd RIBA CHARTERED PRACTICE
Featherbrook, Whiteley Road, Potterne, Devizes, Wiltshire. SN10 5TD
tel 01380-725688 peter@pka-architects.com www.pka-architects.com