

REV:	BY:	DATE:
-	-	-

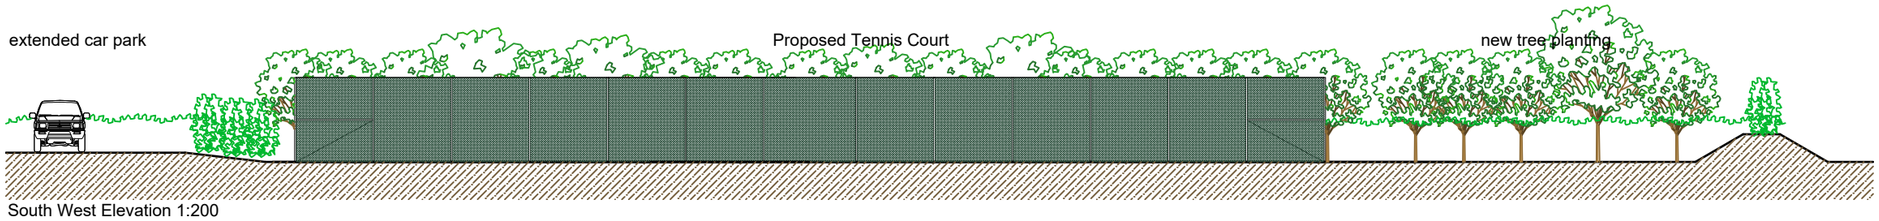


South West Elevation 1:200

0 2 4 6 8 10

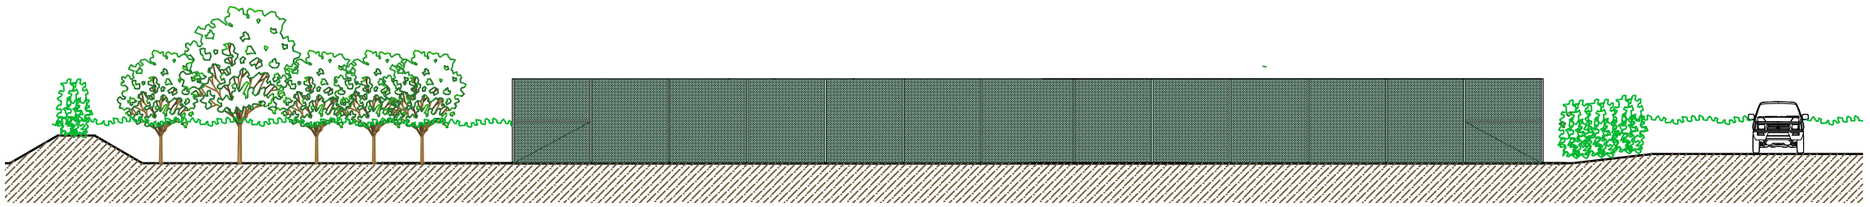


North East Elevation 1:200

0 2 4 6 8 10

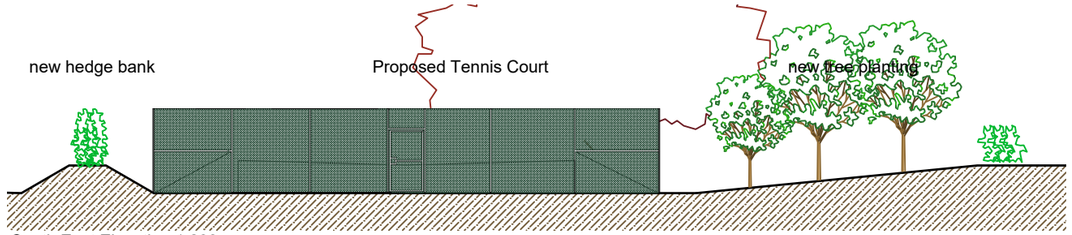

South East Elevation 1:200


0 2 4 6 8 10

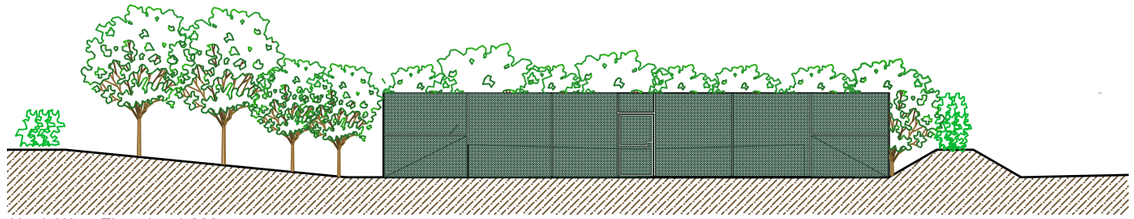

North West Elevation 1:200

0 2 4 6 8 10

NOTE: CHECK ACCURACY OF DIMENSIONS ON SITE. DISCREPENCIES BETWEEN SCALE DIMENSIONS, DRAWINGS OR SPECIFICATION ARE SUBJECT TO VARIFICATION BY BLOCKWORKS GROUP LTD BEFORE PURCHASING, MANUFACTURE OR CONSTRUCTION WORK PROCEEDS. ALL DISCREPENCIES SHOULD BE REPORTED BACK TO THE ARCHITECT.

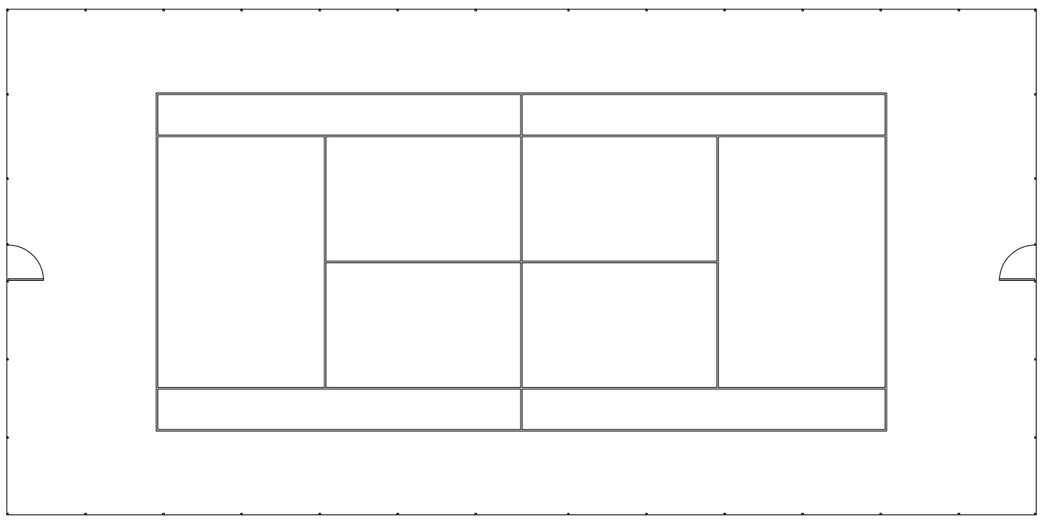

Proposed Tennis Court Layout 1:200

0 2 4 6 8 10

NORTH

© 2017 Blockworks Group Ltd

PLANNING

Ian Hodder RIBA
Architect
Pitmaston House, Malvern Road,
Worcester WR2 4ZG
Tel: 01905 353535
E-mail: ian.hodder@blockworks.co.uk

BLOCKWORKS
the excitement is building...

Site: Thoulstone Farm, Westbury

Title: Proposals - Tennis Court

Scale	A.S. @ A3	Date	JUN 23
Drawn	IDH	Checked	JJ

Drawing No.: TF SK249

Rev.: -