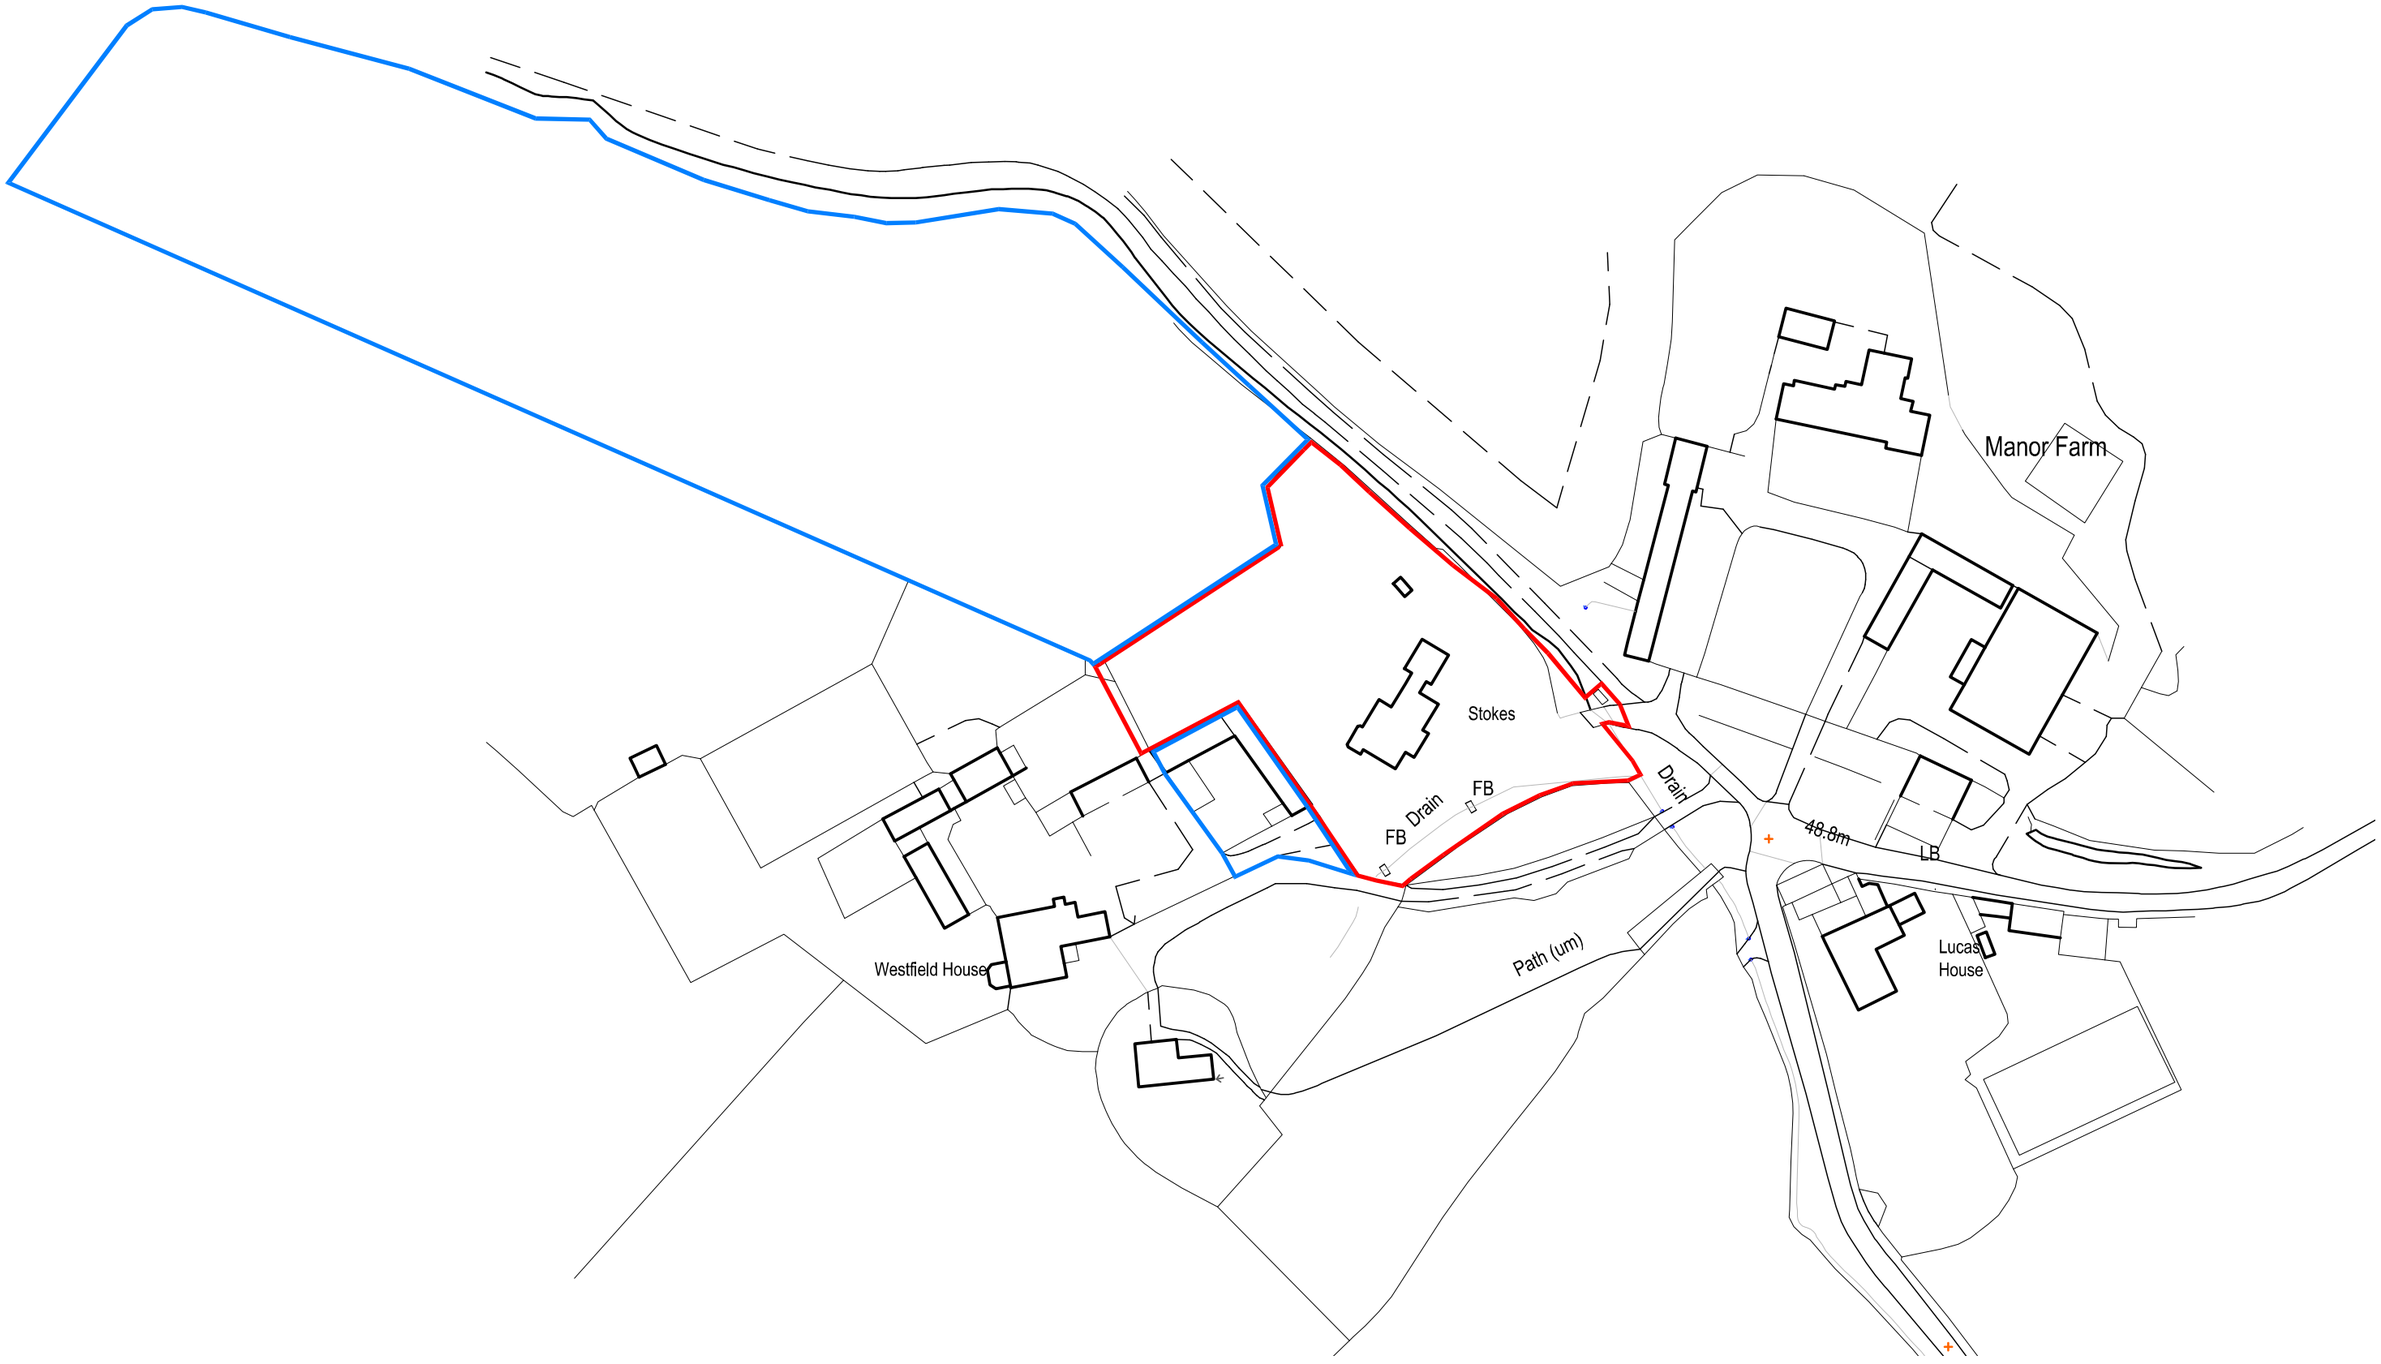


REVISIONS

RIBA Chartered Practice

This drawing is the Copyright of PKA Architects Ltd
Registered in England and Wales No 8605083.
THIS IS A PLANNING DRAWING AND MUST NOT
BE USED FOR CONSTRUCTION PURPOSES
Any OS copyright data on this drawing is reproduced under licence

THE Green REGISTER OF CONSTRUCTION PROFESSIONALS

FILE PATH: C:\Users\Tom\OneDrive - PKA Architects Ltd (1)\Current Projects\1929 - Shaw Tytherton Lucas\03- Site Information\1929 - HOUSE SURVEY.dwg

DATE PRINTED: Thursday, 3 February, 2022

N

0 meters 20 40 60

scale at 1:1250

CLIENT: Mr and Mrs J. Shaw

SITE: Stokes, Tytherton Lucas SN15 3RL

DRAWN: tk/os DATE: 03-02-2022 SCALE: 1:1250@A4

TITLE: Location Plan

STATUS: ISSUED FOR PLANNING APPLICATION

DRAWING NUMBER: LOCATION _1929 - HOUSE SURVEY.dwg

PKA ARCHITECTS
PKA Architects Ltd RIBA CHARTERED PRACTICE
Featherbrook, Whistley Road, Potterne, Devizes, Wiltshire. SN10 5TD
tel 01380-725688 peter@pka-architects.com www.pka-architects.com