
REV:	BY:	DATE:
-	-	-

existing farmhouse

extended car park

new tree planting

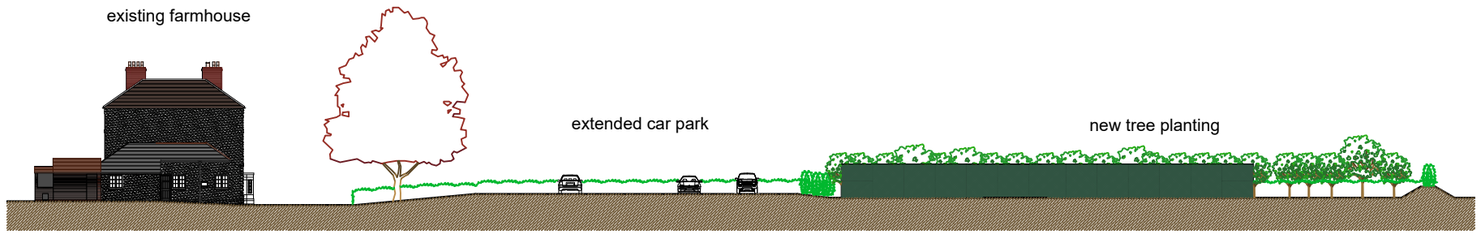


Section A-A 1:500

0 5 10 15 20 25

extended car park

Proposed Tennis Court

new tree planting

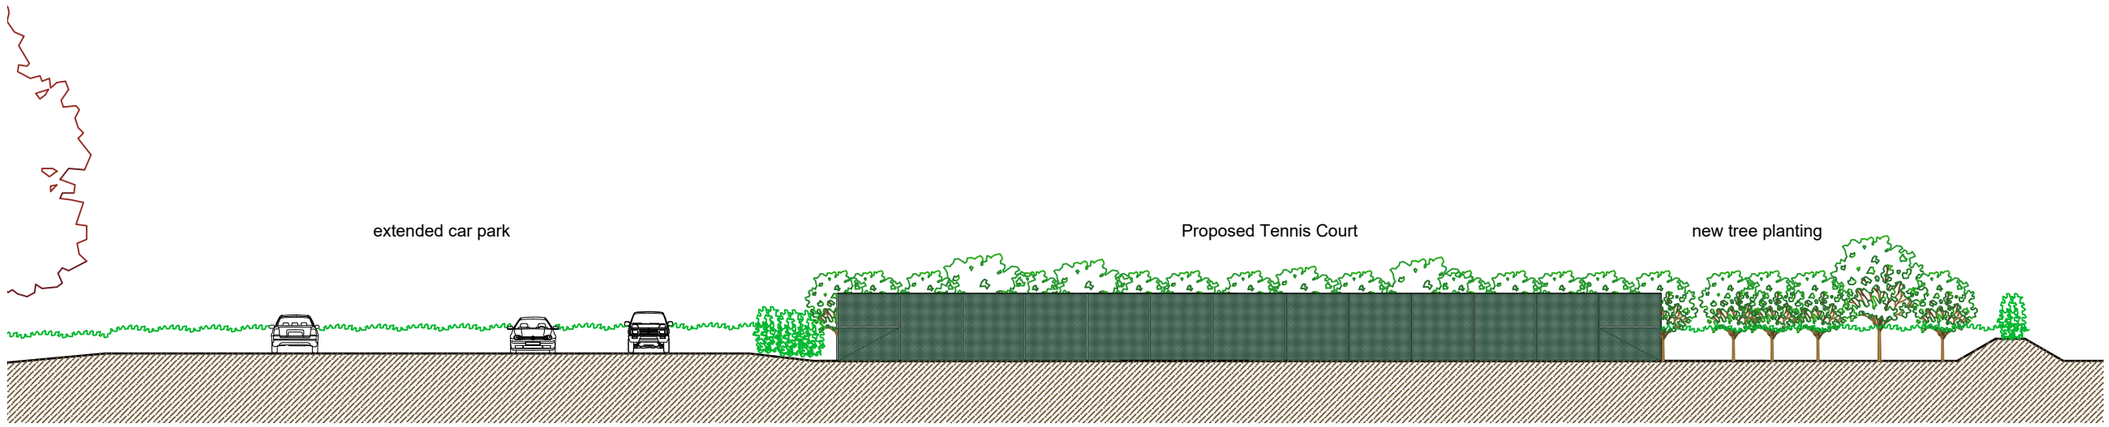

Section A-A 1:200


0 2 4 6 8 10

new tree planting

new hedge bank

Proposed Tennis Court

A36

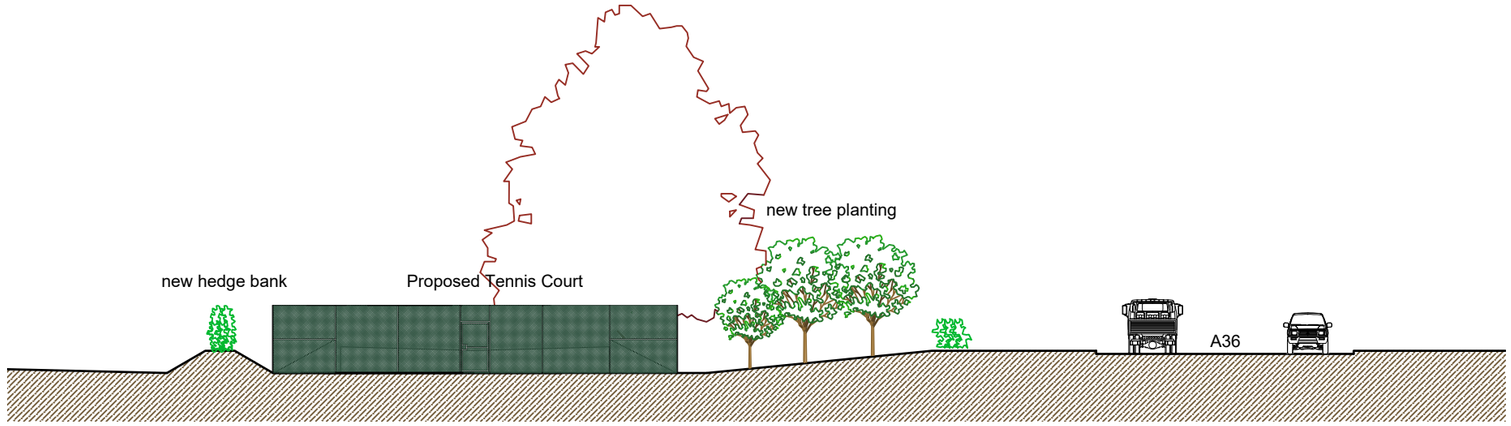

Section B-B 1:200

0 2 4 6 8 10

NOTE: CHECK ACCURACY OF DIMENSIONS ON SITE. DISCREPENCIES BETWEEN SCALE DIMENSIONS, DRAWINGS OR SPECIFICATION ARE SUBJECT TO VARIFICATION BY BLOCKWORKS GROUP LTD BEFORE PURCHASING, MANUFACTURE OR CONSTRUCTION WORK PROCEEDS. ALL DISCREPENCIES SHOULD BE REPORTED BACK TO THE ARCHITECT.

© 2017 Blockworks Group Ltd

PLANNING

Ian Hodder RIBA
Architect
Pitmaston House, Malvern Road,
Worcester WR2 4ZG
Tel: 01905 353535
E-mail: ian.hodder@blockworks.co.uk

BLOCKWORKS
the excitement is building...

Site: Thoulstone Farm, Westbury

Title: Proposed Site Sections - Tennis Court

Scale	A.S. @ A3	Date	JUN 23
Drawn	IDH	Checked	JJ

Drawing No.: TF SK248

Rev.: -