



EXISTING SIDE ELEVATION scale 1:100

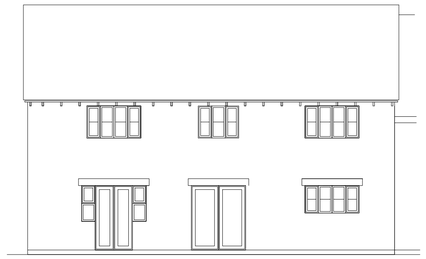

EXISTING REAR ELEVATION scale 1:100

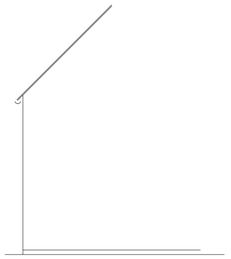

EXISTING SIDE ELEVATION scale 1:100




PROPOSED SIDE ELEVATION scale 1:100


PROPOSED SIDE ELEVATION scale 1:100



PROPOSED REAR ELEVATION scale 1:100

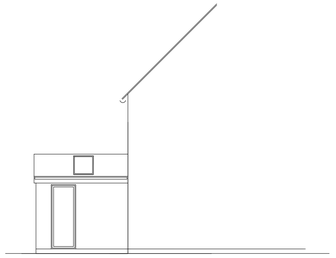


PROPOSED SIDE ELEVATION scale 1:100

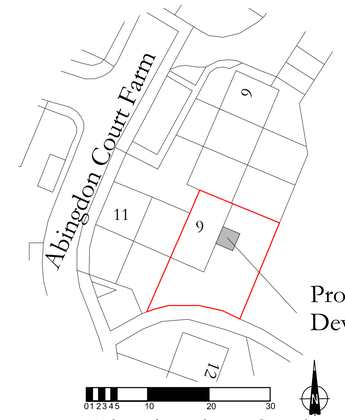


Proposed Development.

Block Plan Scale 1:500

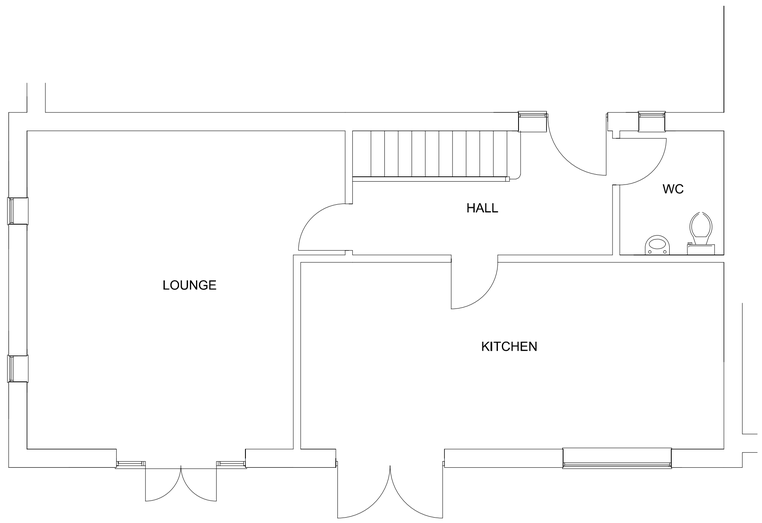

EXISTING GROUND FLOOR PLAN scale 1:50

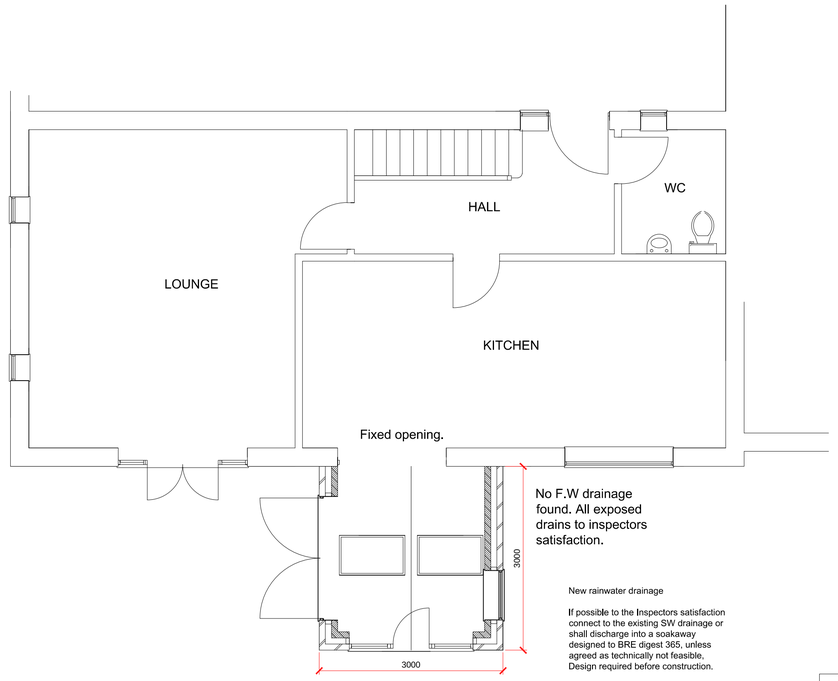

No F.W drainage found. All exposed drains to inspectors satisfaction.


New rainwater drainage

If possible to the Inspectors satisfaction connect to the existing SW drainage or shall discharge into a soakaway designed to BRE digest 365, unless agreed as technically not feasible, Design required before construction.


All above and below ground drainage shall be tested and results issued for approval.

PROPOSED GROUND FLOOR PLAN scale 1:50

Location Plan
Scale 1:1250

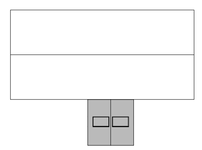

Roof plan
Scale 1:200

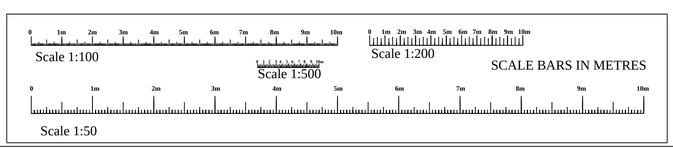

NOTES

1. ALL DIMENSIONS ARE IN MILLIMETERS UNLESS STATED OTHERWISE
2. ALL DIMENSIONS TO BE CHECKED ON SITE BY THE CONTRACTOR PRIOR TO PREPARATION OF SHOP DRAWINGS, ORDERING MATERIALS OR COMMENCING WORKS.
3. THIS DRAWING HAS BEEN PREPARED SOLELY FOR THE PURPOSES OF OBTAINING EITHER PLANNING CONSENT OR BUILDING APPROVAL.

client
Mr and Mrs Mc Manus

SITE ADDRESS
9 Abingdon Court
Cricklade
Swindon
SN6 6BZ

PROJECT
Proposed Single storey rear Extension.

RAND PLANNING CONSULTANCY LTD

Phil Rand
Cherry Tree House
Clardon lane
Purton.
Wiltshire
SN5 4HN

TEL 01793 771128

Drawn by **Phil Rand**	Drawing No **01**
Scales **1:500 1:100 1:50**	Date **15th August 2023**