

Revision Notes

date	rev	note
01/08/23	P1	Issued for Comments
15/08/23	P2	Issued for Planning

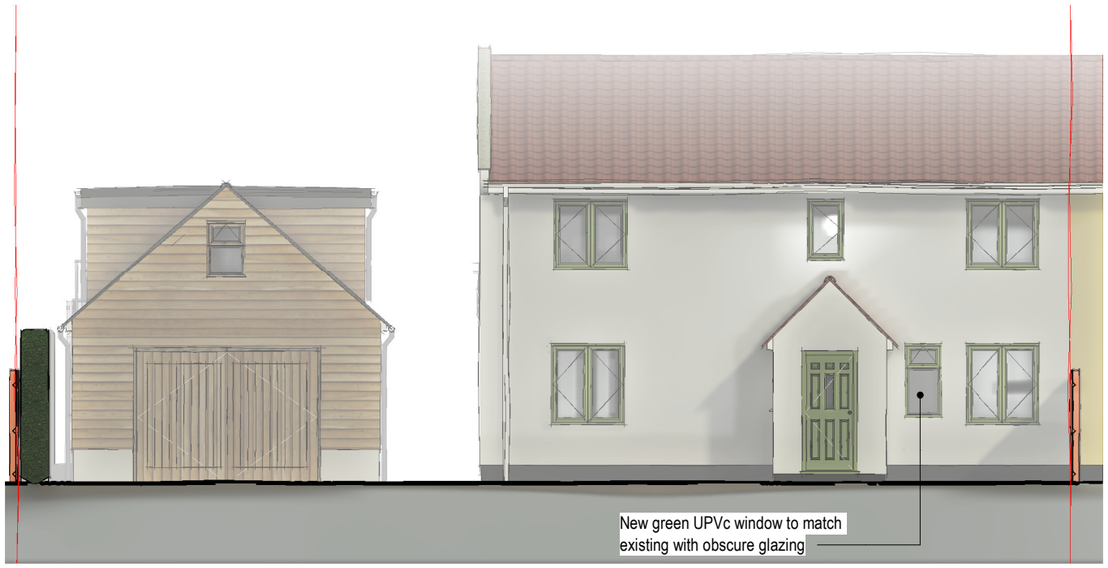

Proposed North West
1 : 100

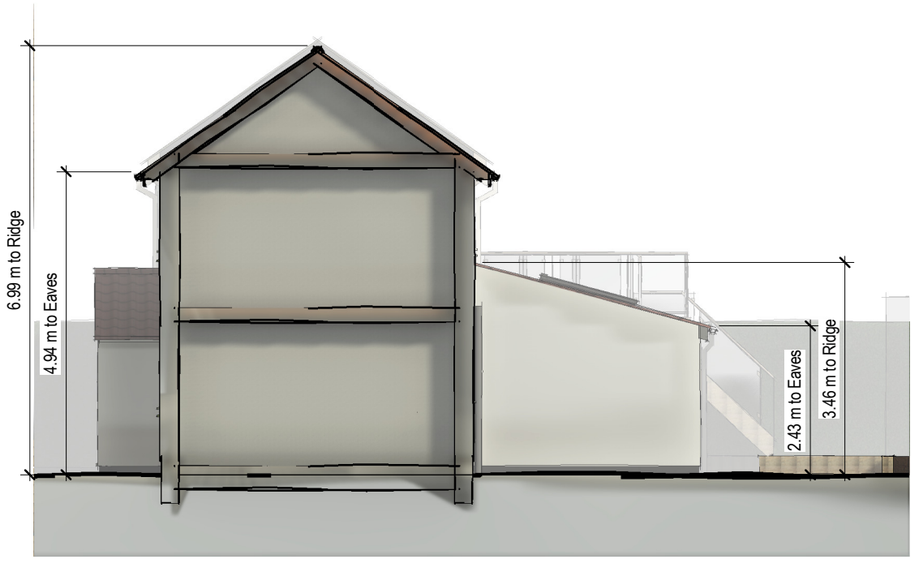

Proposed South West
1 : 100



Proposed South East
1 : 100

10 Manor Road - Single Storey Rear Extension & Home Office above Annex
Proposed Elevations

0 1m 5m 10m

Scale 1:100

Client: Mr Robson	Project No: 23-003
Date: 07/25/23	Drawing No: 015 / Rev: P2
Scale at A3: 1 : 100	Drawn: N Sharp

7 Garston Road, Frome, Somerset
BA11 1RN
m: 0781 208 5841
e: nick@sharpdesignservices.co.uk
Sharp Design Services Limited Company registration No. 11105879
Registered office: 7 Garston Road, Frome, Somerset. BA11 1RN

SHARP DESIGN SERVICES