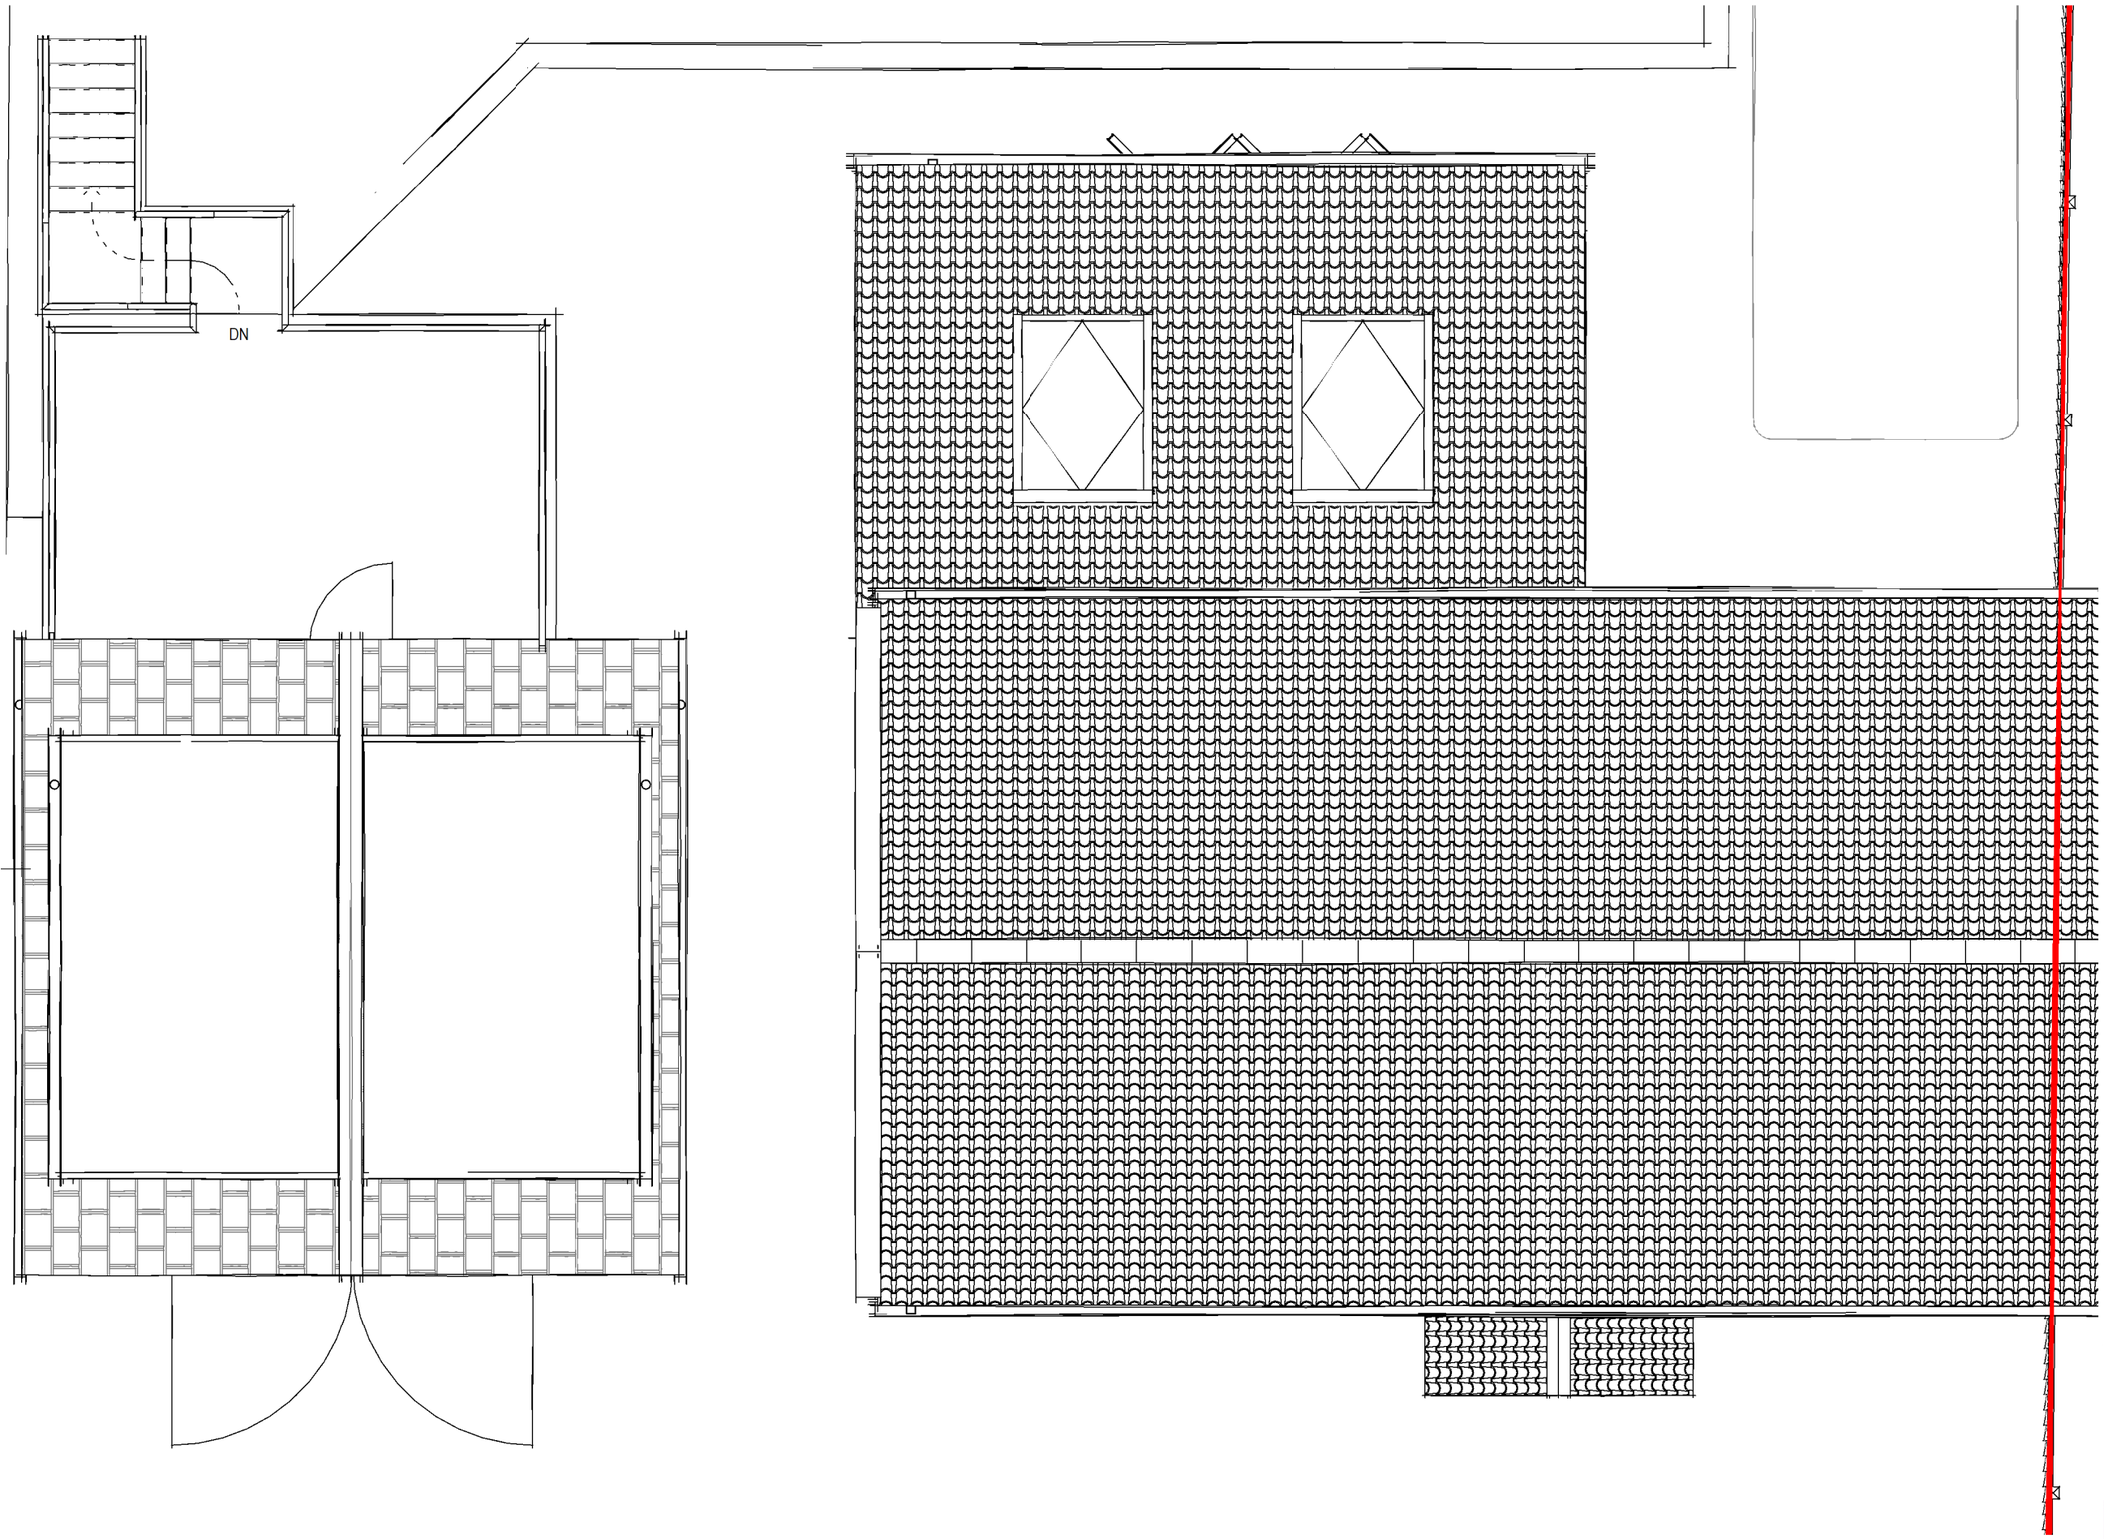


Revision Notes

date	rev	note
01/08/23	P1	Issued for Comments
15/08/23	P2	Issued for Planning

Client: Mr Robson	Project No: 23-003
Date: 07/25/23	Drawing No: 014 / Rev: P2
Scale at A3: 1 : 50	Drawn: N Sharp

7 Garston Road, Frome, Somerset
BA11 1RN
m: 0781 208 5841
e: nick@sharpdesignservices.co.uk
Sharp Design Services Limited Company registration No. 11105879
Registered office: 7 Garston Road, Frome, Somerset. BA11 1RN

SHARP DESIGN SERVICES

0 1m 2m 3m 4m 5m

Scale 1:50

10 Manor Road - Single Storey Rear Extension & Home Office above Annex

Proposed Roof Plan