


South Elevation 1:100

0 .5 1.0 2.0 3.0 4.0 5.0

1:100

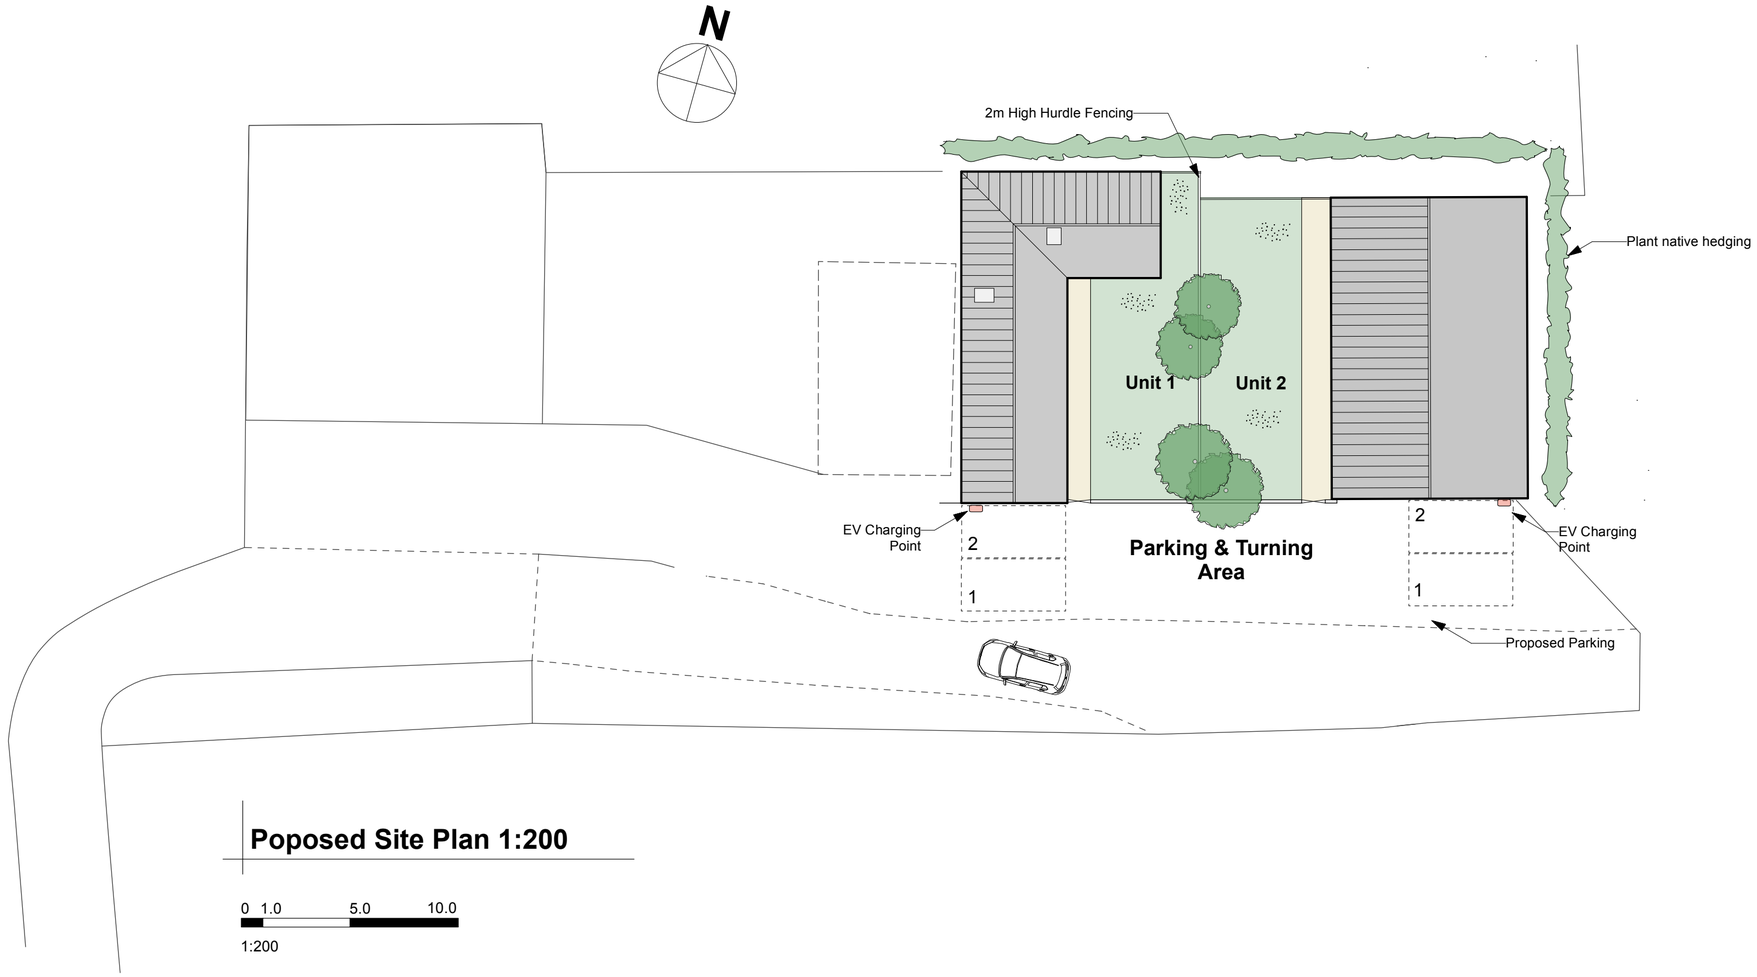

Poposed Site Plan 1:200

0 1.0 5.0 10.0

1:200

Job Title

Proposed Barn Conversion
Hudds Mill Farm
Hudds Mill Lane
Edington

Drawing Title

Proposed Site Floor Plan and Elevation

Peter Withey
Architectural Designer
123 Clay Street Crockerton
Warminster Wiltshire BA12 8AG
Tele 01985 841111 e-mail witheydesign@btconnect.com

Scale1:2001:100@A2 Date: May 2023

Drawing No 1170/6