

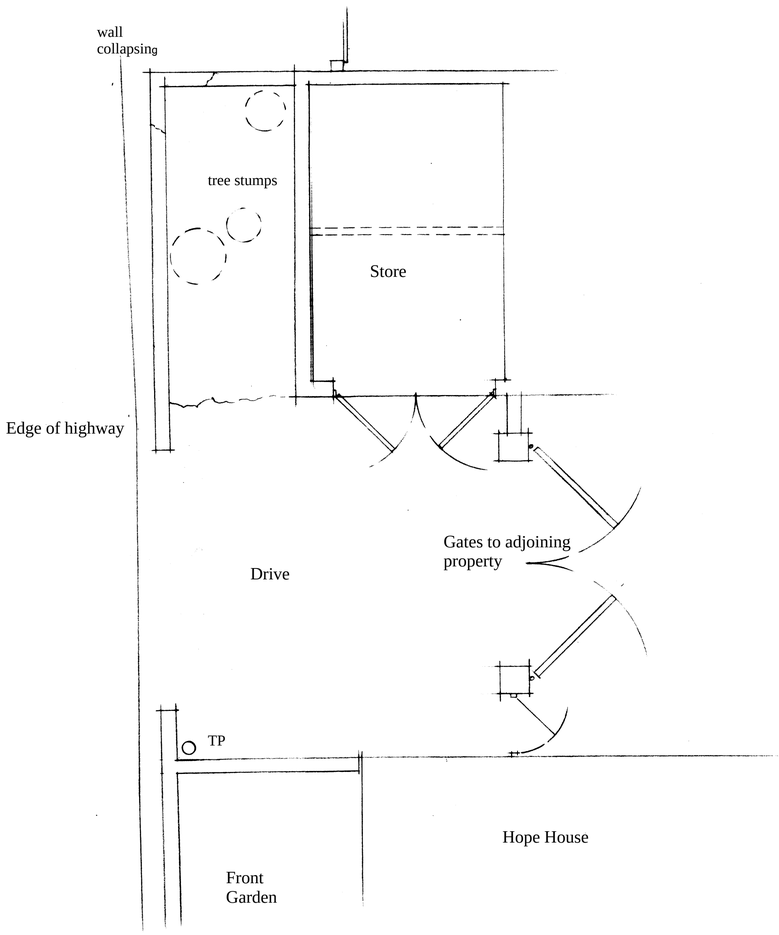



Existing Ground floor plan 1:50

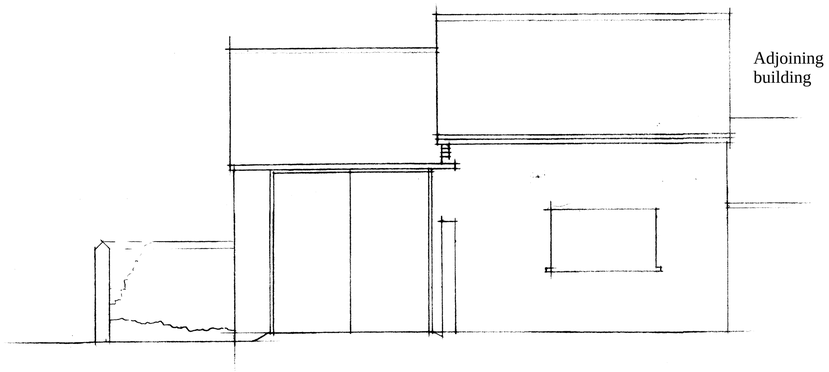

Existing West elevation

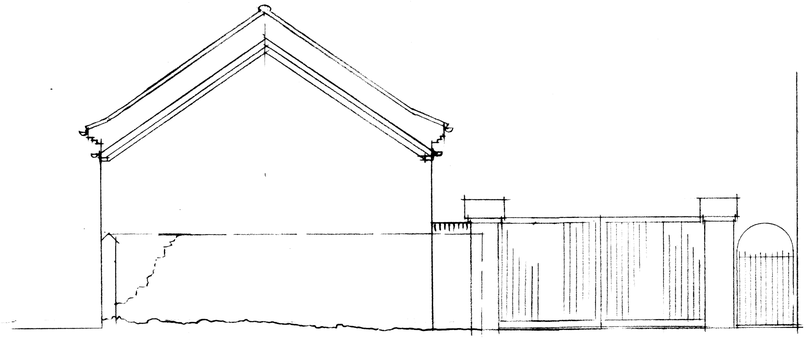


Existing North elevation 1:50

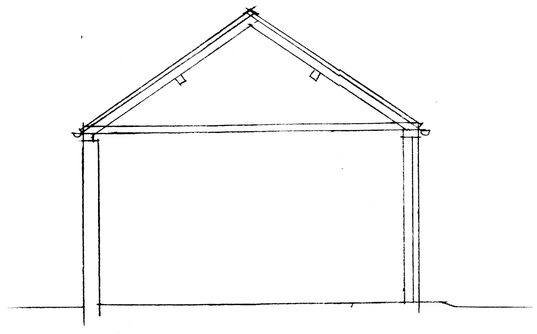

0 3m

Existing section 1:50

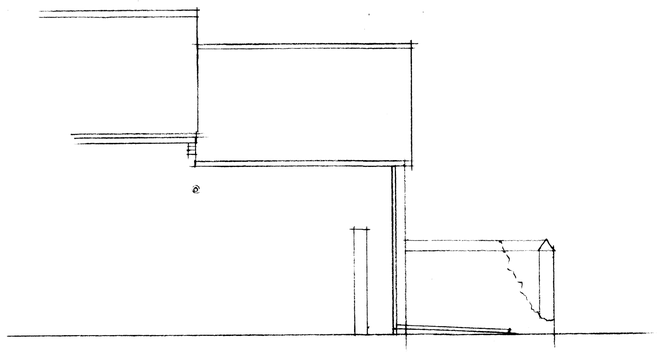

Existing East elevation

Client: Mr&Mrs E Grant
Job: Proposed conversion of outbuilding
Hope House Quidhampton
Dwg: Existing plans and elevations
Scale: 1:50 Date: April 2023
Dwg No.1139/01

MacKenzie Osborn Design
Architecture Conservation Planning
Tel: 01722 326758 Mob: 07818 453626
e-mail: mackenzieosborn@btinternet.com