

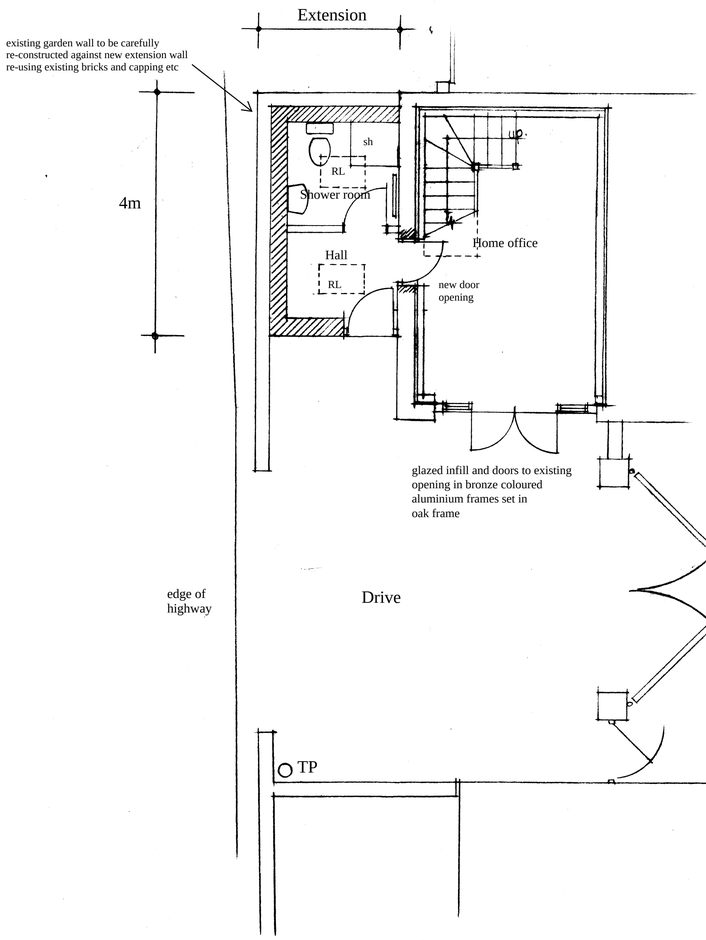



Proposed Ground floor plan 1:50

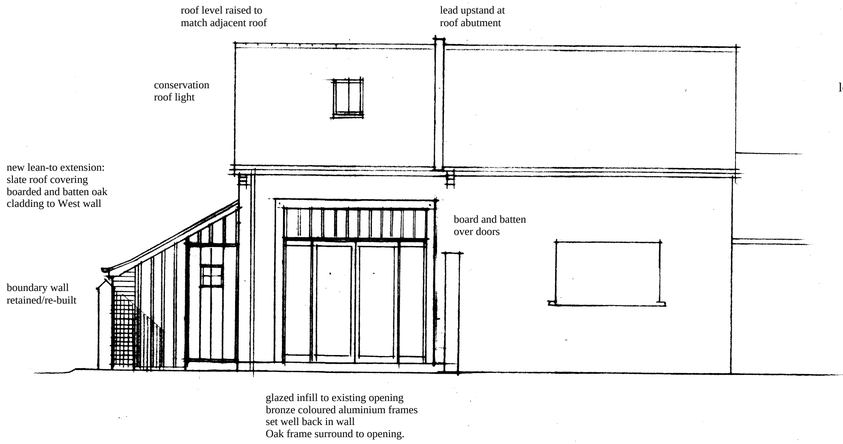


Proposed West elevation 1:50

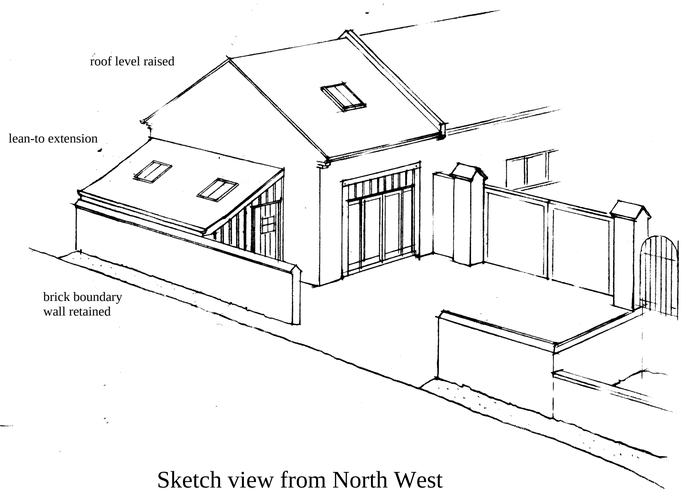


Sketch view from North West

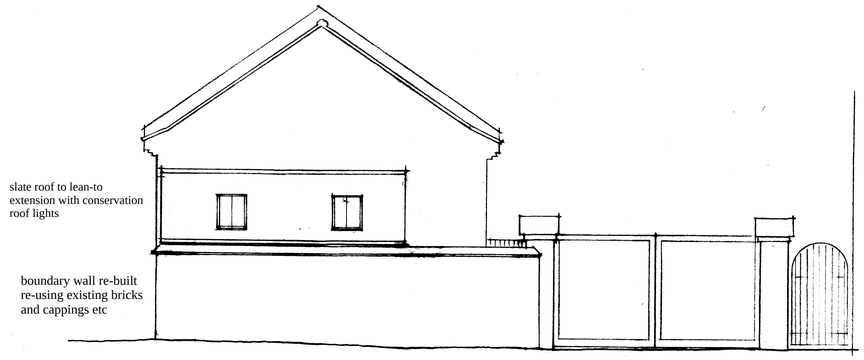


Proposed North elevation 1:50

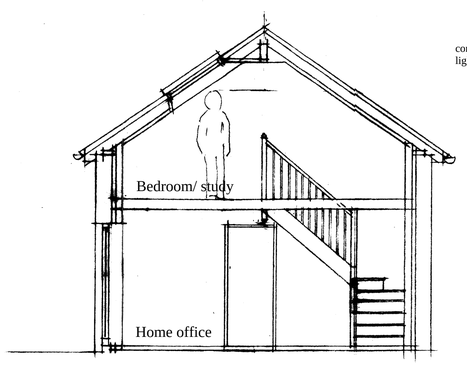

Proposed Section 1:50

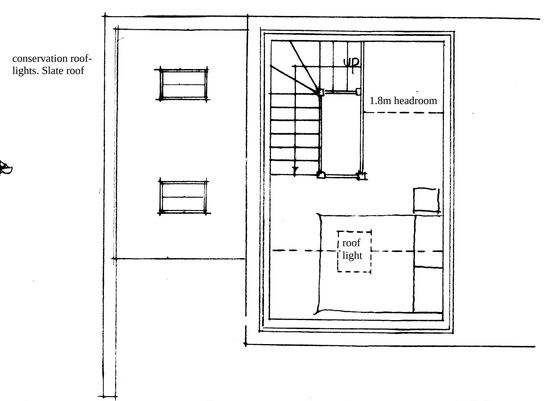

Proposed first floor plan 1:50

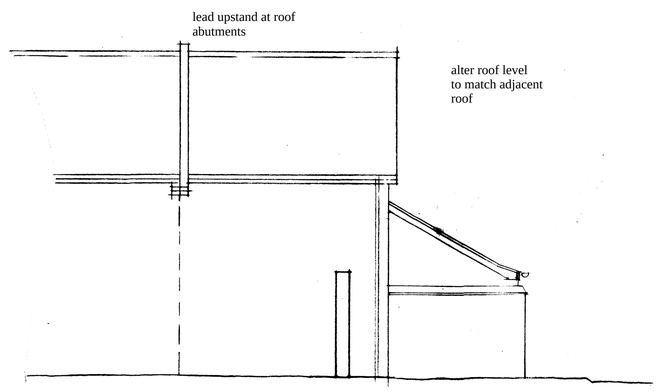

Proposed East elevation

0 3m

Rev A 3/08/23: form and size of extension revised
Glazed infill to opening revised.

Client: Mr&Mrs E Grant
Job: Proposed outbuilding conversion
Hope House Quidhampton
Dwg: Proposed plans and elevations
Scale: 1:50 Date: April 2023
Dwg No. 1139/02A

MacKenzie Osborn Design
Architecture Conservation Planning
Tel: 01722 324758 Mob: 07818 453626
e-mail: mackenzieosborn@btinternet.com