




Existing site plan

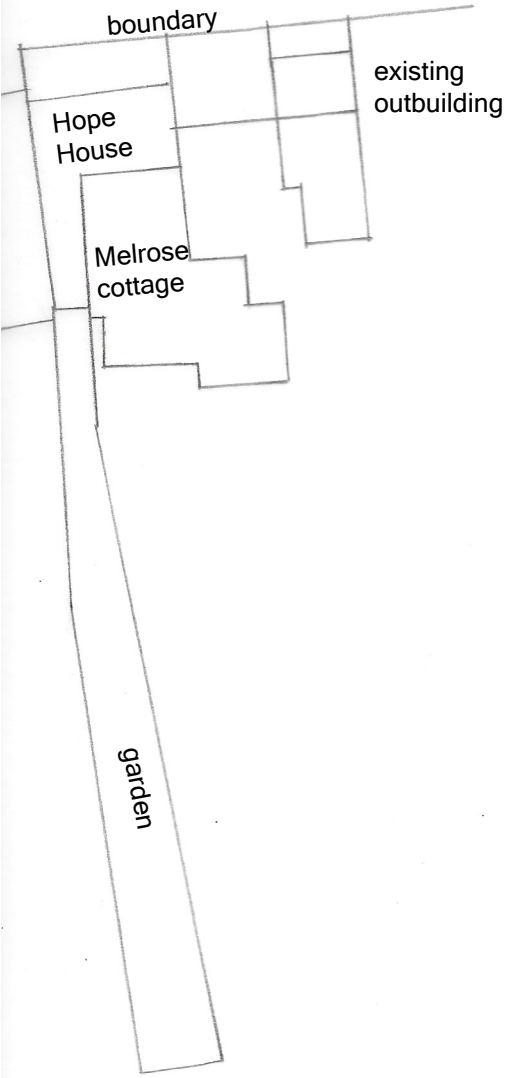

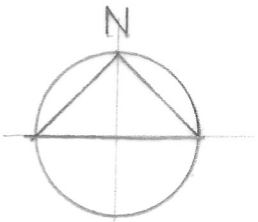

Proposed site plan 1:500

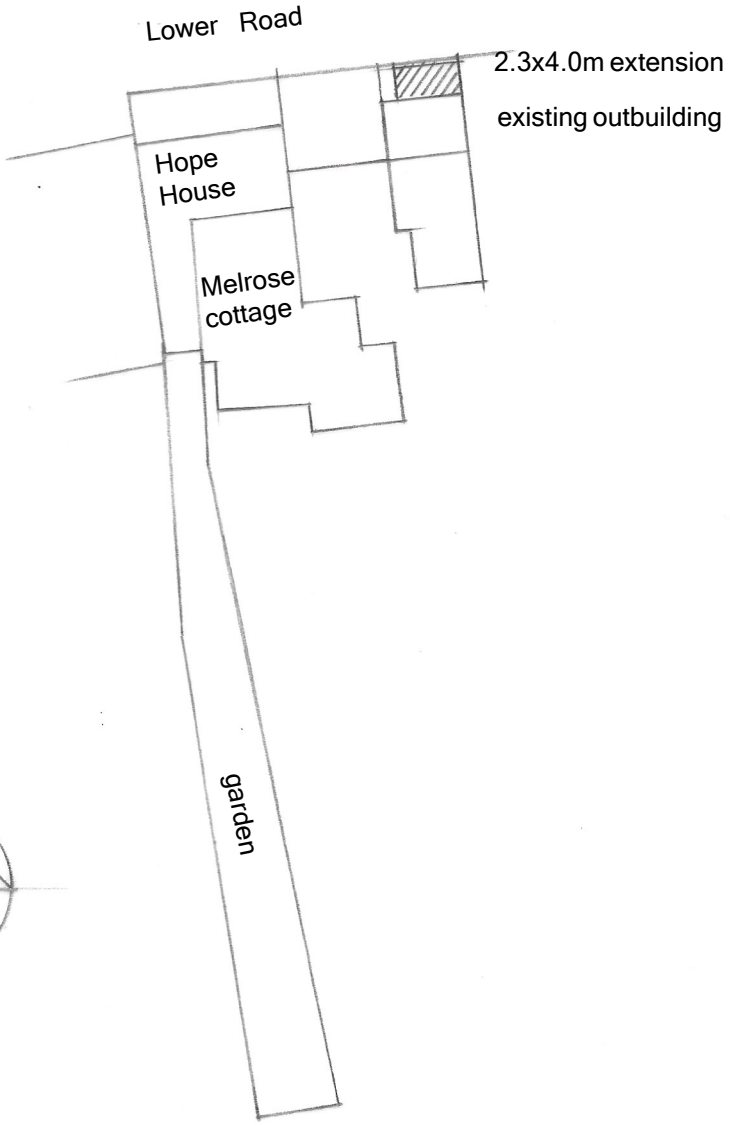

Client: Mr&Mrs E Grant
Job: Outbuilding conversion
Hope House
Quidhampton
Dwg: Site plan
Scale: 1:500 date: May 2023
Dwg No. 1139/03