© This Drawing and its contents are strictly the copyright of Perega

NOTES

1. THIS DRG TO BE READ IN CONJUNCTION WITH THE SPECIFICATION AND ALL RELEVANT ARCHITECT, ENGINEERS, SERVICES AND SPECIALIST DRAWINGS.
2. DO NOT SCALE FROM THIS DRAWING.

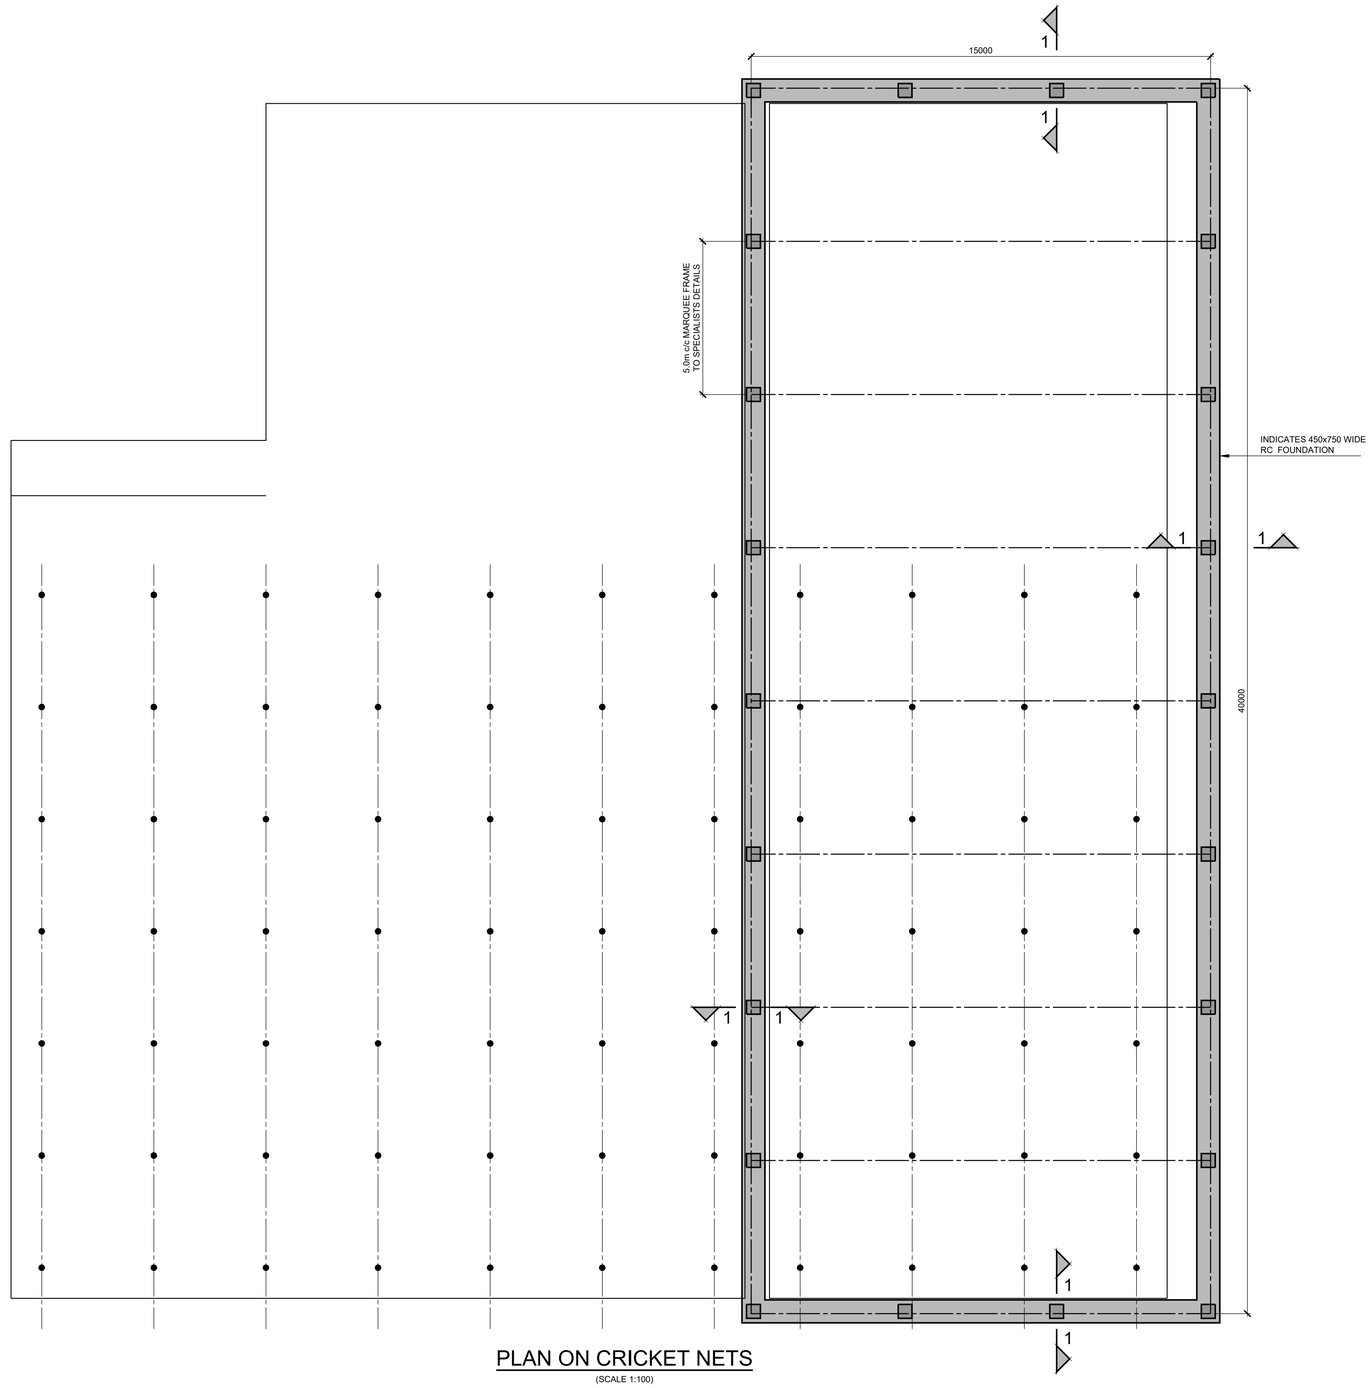

PLAN ON CRICKET NETS

(SCALE 1:100)

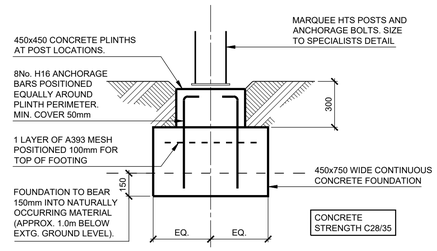

SECTION 1-1
POST SUPPORT DETAIL

(SCALE 1:20)

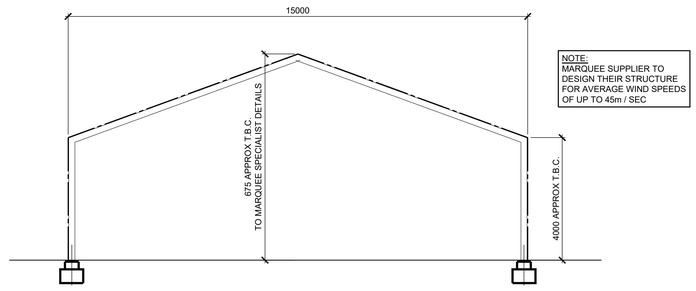

INDICATIVE SECTION

(SCALE 1:100)

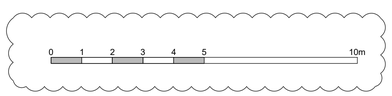

Rev	Description	By	Date	Chkd
P3	SCALE BAR ADDED, NOTES REVISED	JG	15/08/2023	ALE
P2	MINOR AMENDMENTS MADE, ISSUED FOR PLANNING	KL	15/03/2023	ALE
P1	PRELIMINARY ISSUE	MA	02/03/2023	RB

PEREGA

perega.co.uk 86 Epsom Road, Guildford, Surrey GU1 2BX 01483 565 886

Client
MARLBOROUGH COLLEGE

Project
PROPOSED CRICKET MARQUEE FOOTING

Title
FOUNDATION PLAN GENERAL ARRANGEMENT

Perega Project No.	Checked	Passed	Size	Scale
G27137	ALE		A1	1:100, 1:20

Project Code	Originator	Zone	Level	Type	Role	Drawing No.
G27137	PER	CN	00	DR	S	07001

Suitability Code	Status	Revision
S2	PRELIMINARY	P3