
GENERAL NOTES
All work to be to the entire satisfaction of the Local Authority, notwithstanding anything shown on these drawings.

All dimensions are structural unless otherwise noted.

RED LINE - Application site area

BLUE LINE - Adjoining land owned by the applicant

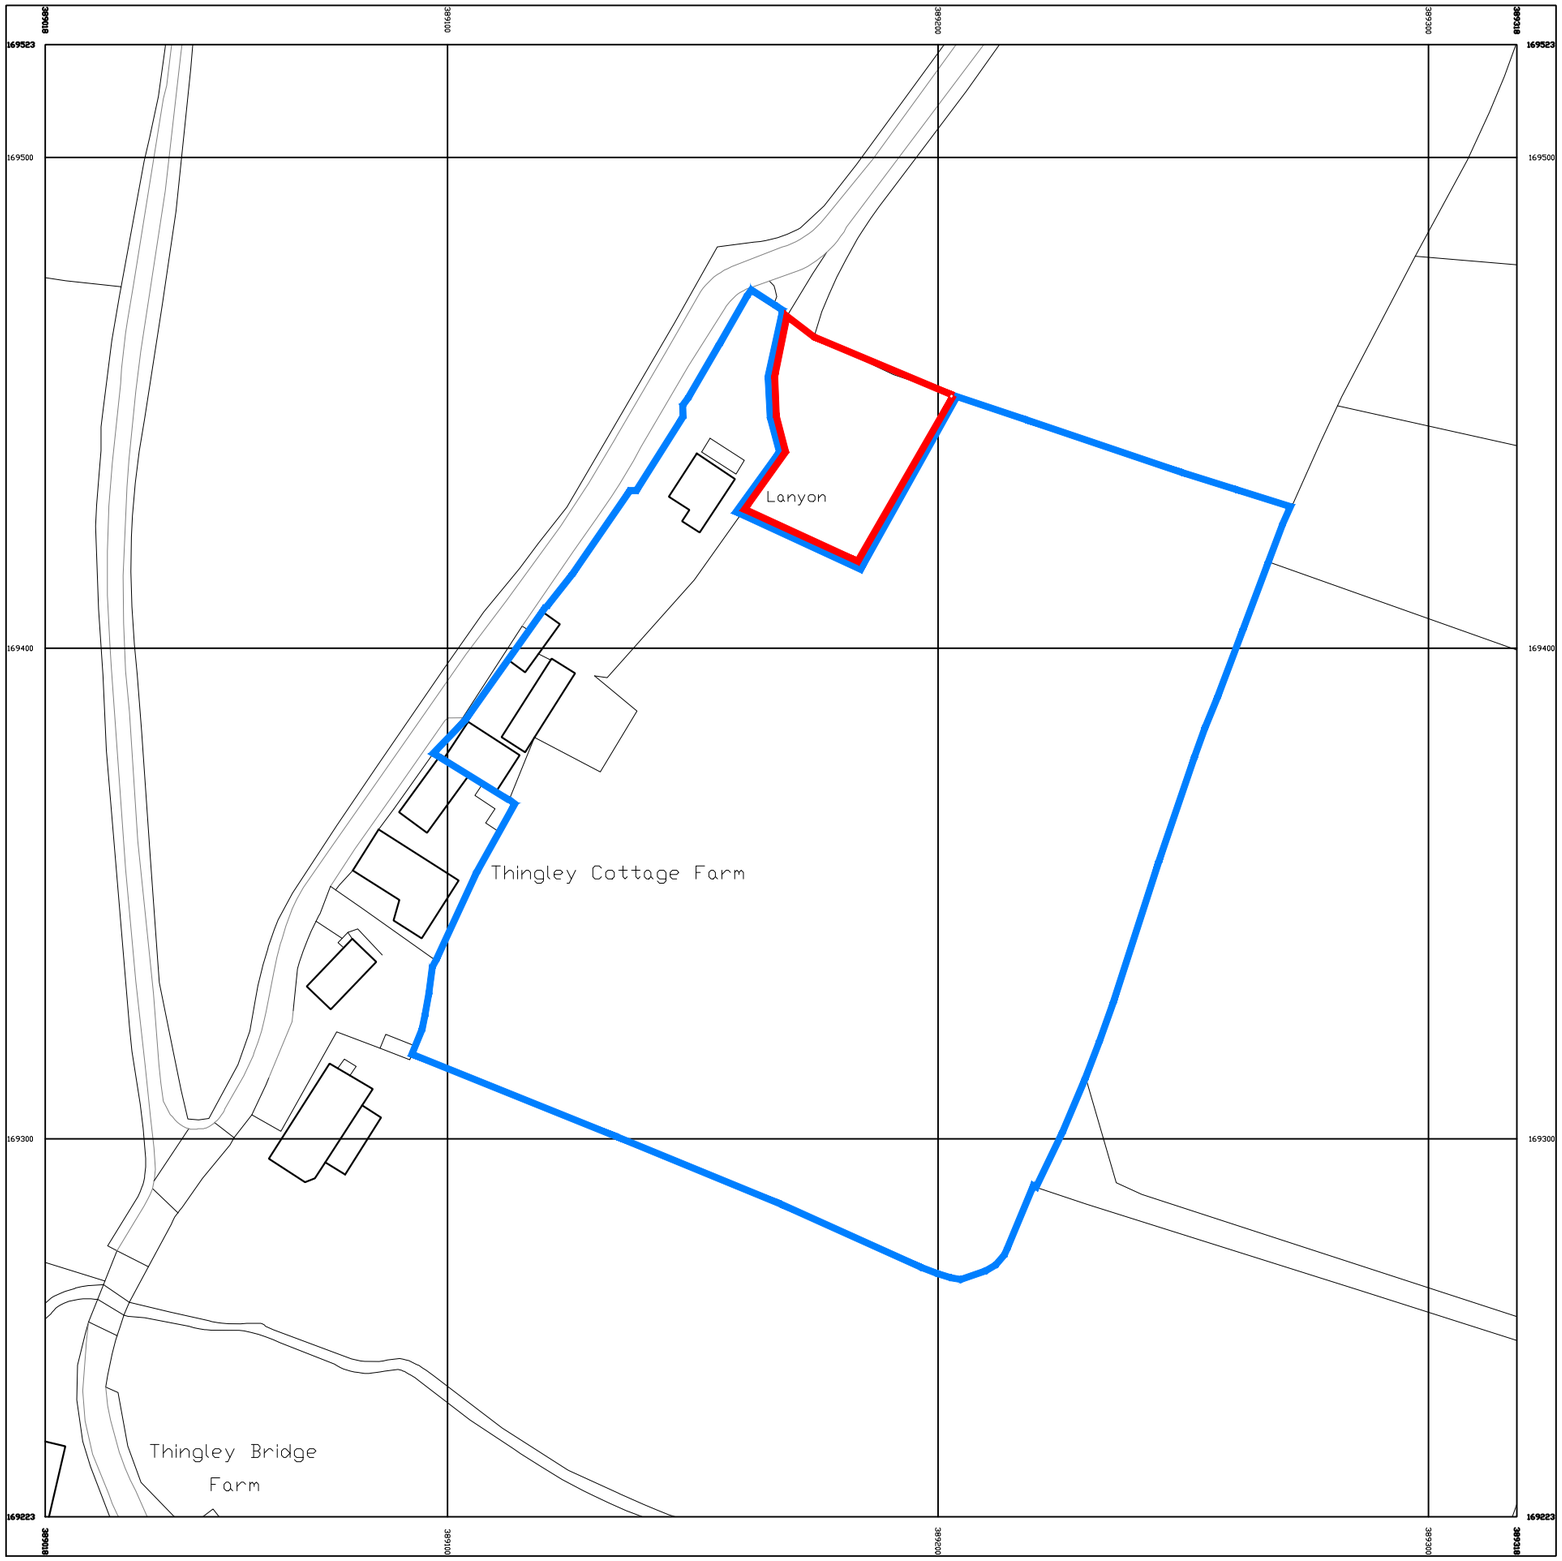

Serial number: 127610
©Crown copyright and database right 2017
Ordnance Survey licence 100048957
Reproduction in whole or in part is prohibited
without the prior permission of Ordnance Survey

10 0 10 20 30 40 50
metres

LOCATION PLAN 1:1250

PLANNING ISSUE

Rev.	Description	Date
A	PLANNING ISSUE	09.08.2023

0 75m

Scale 1:1250 @ A3
Drawn ZM
Chk. MC

Project
NEW HOLIDAY AND GARAGE BUILD
LANYON, THINGLEY
CORSHAM SN13 9QL

Drawing Name
SITE AND CONTEXT PLAN

Drawing Number **172.3.000** Rev. A

matthew clay architects
spiders barn . cross keys . corsham
wilts . sn13 0at . 00 44 1249 476208
info@matthewclayarchitects.co.uk
www.matthewclayarchitects.co.uk