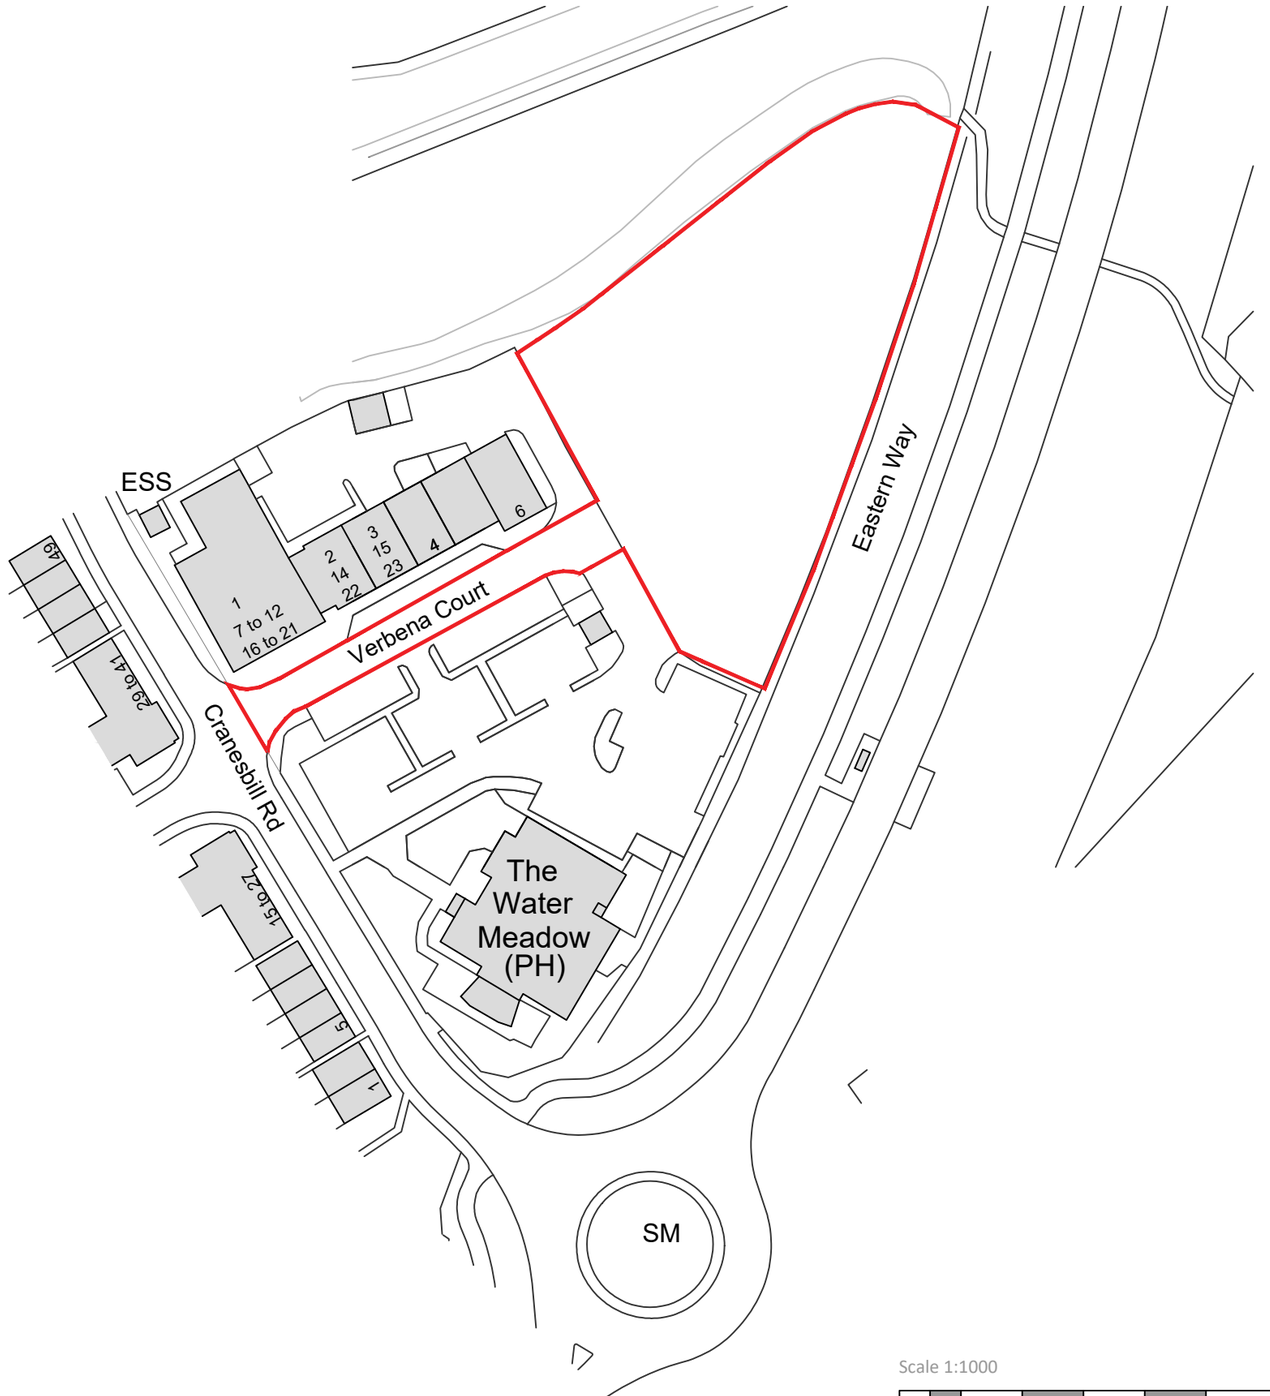


Ordnance Survey, (c) Crown Copyright 2023. All rights reserved. Licence number 100022432

N

Scale 1:1000

0 10 20 30 40 50 (metres) 100

NOTES

All dimensions are in millimetres unless stated otherwise.

This drawing is to be read in conjunction with all other relevant drawings and specifications.

The copyright of this drawing is vested in Harris Irwin Associates Ltd. and must not be copied or reproduced without his written consent of a Director.

P3	02.08.23	Updated Boundary Line	AB	BG
P2	02.08.23	Updated Boundary Line	AB	BG
P1	06.06.23	First Issue	FP	BG
Rev	**Date**	**Description**	**Drawn By**	**Checked By**

HARRIS IRWIN
architects
Aske Stables, Aske, Richmond, North Yorkshire. DL10 5HG
t: 01748 825675
e: enquiries@harrisirwin.com
w: www.harrisirwin.com

Project:
Proposed Care Home
Verbena Court
Melksham
Wiltshire
SN12 7GG

Client:
Frontier Estates

Drawing Title:
Site Location Plan

For Planning Submission

HIA Project Number	Scale @ A3	Suitability
2782	1:1000	D0

Project	Originator	Volume	Level	Type	Role	Number
2782	HIA	01	XX	DR	A	0100