
NOTES

All dimensions are in millimetres unless stated otherwise.

Drawings are not to be scaled for Construction purposes.

This drawing is to be read in conjunction with all other relevant drawings and specifications.

The copyright of this drawing is vested in Harris Irwin Associates Ltd. and must not be copied or reproduced without the written consent of a Director.

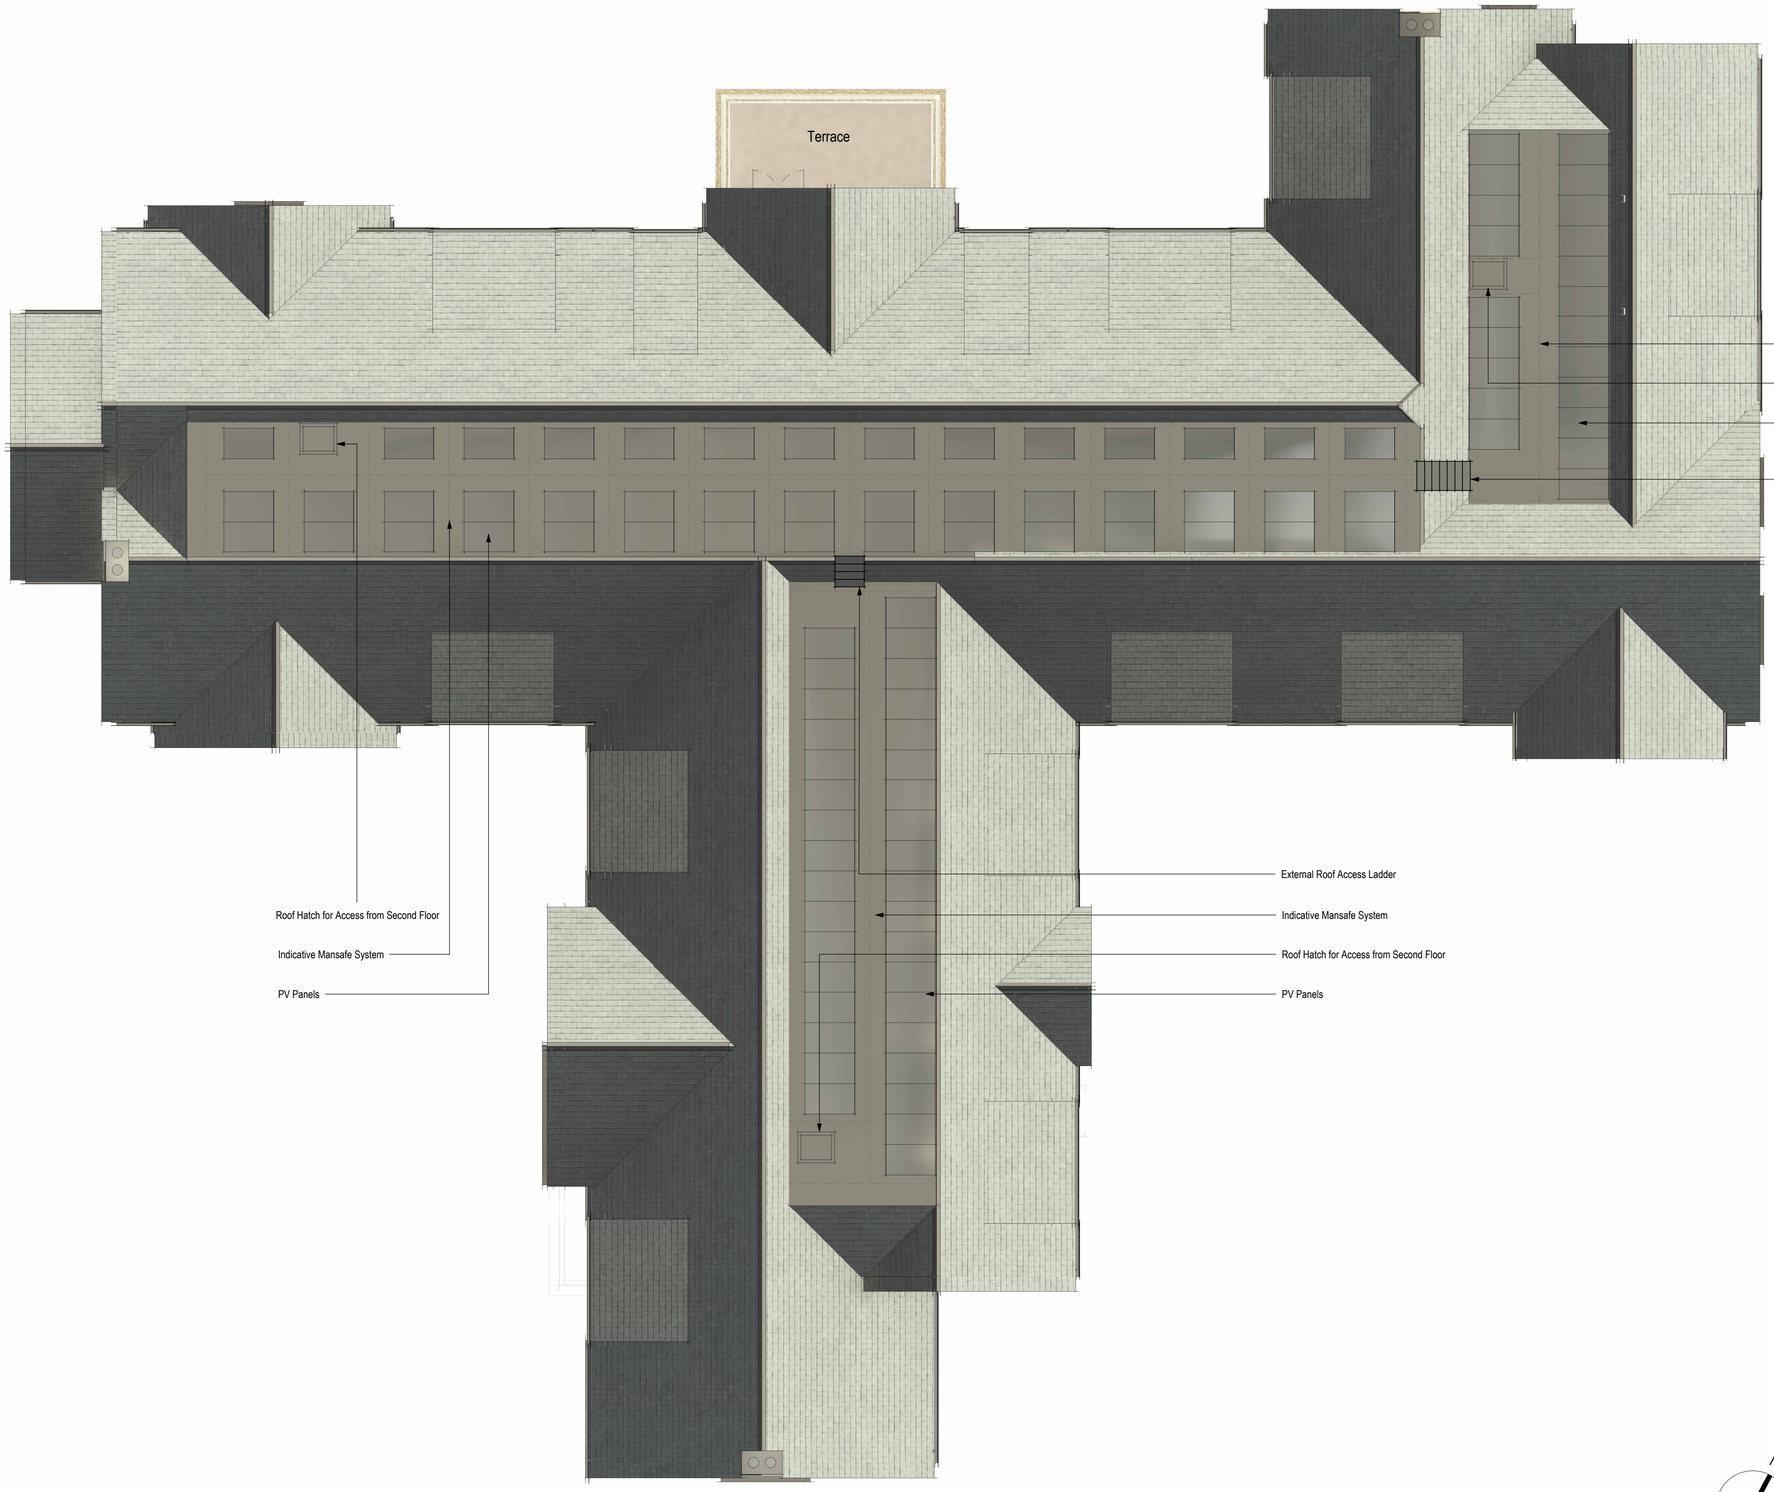

1 2701 Roof
1 : 100

0m 2m 4m 6m 8m 10m

SCALE 1:100 @ A1

Rev	Date	Description	Drawn By	Checked By
P2	13.07.23	Additional Roof Detail	AB	BG
P1	30.06.23	Second Draft Issue	FP	BG

HARRIS IRWIN architects

Aske Stables, Aske, Richmond,
North Yorkshire. DL10 5HG

t: 01748 825675
e: enquiries@harrisirwin.com
w: www.harrisirwin.com

Project:
Proposed New Build Care Home
Verbena Court,
Melksham

Wiltshire SN12 7GG

Client: Frontier

Drawing Title:
Proposed Roof Plan

For Review and Comment

HIA Project Number	Scale @ A1	Suitability
2782	1 : 100	S3

Project	Originator	Volume	Level	Type	Role	Number
2782 -	HIA -	01 -	ZZ -	DR -	A -	2701