


PROPOSED STREET ELEVATION - scale 1:200

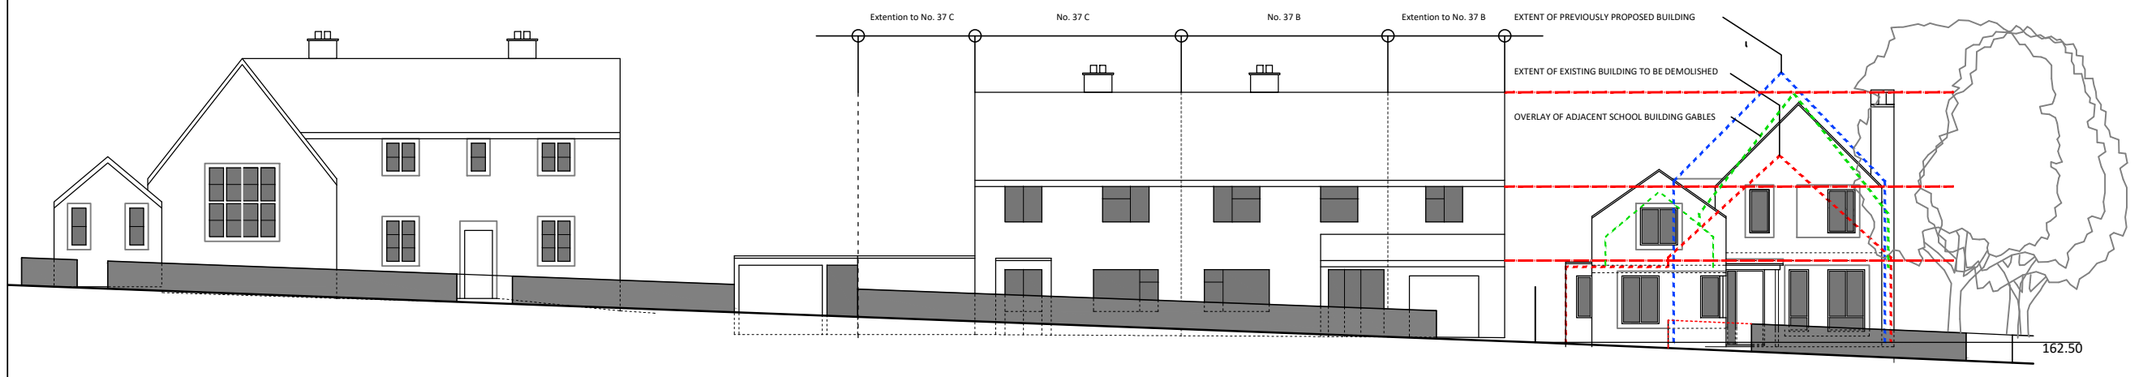

PROPOSED STREET ELEVATION - scale 1:200

MATERIALS SCHEDULE

WALLS - Multi - bath rubble stone with Ashlar stone surrounds to windows, clear treated vertical larch cladding cladding,

ROOF - Natural slate

WINDOWS and DOORS - dark grey aluminium frames / folding sliding doors

RAINWATER GOODS - Galvanised metal

1:200 0 1.0 2.0 3.0 4.0 5.0

Issued for Planning

CLIENT	Clifton Maybank
PROJECT	New Dwelling, Monkton Farleigh
DRWG TITLE	Comparitive Street Elevations
DRWG NO	A17 21 03 P108 Rev b
DRAWN	NB
SCALE	1:200 @ A3
DATE	26.06.23
CHK'D	NB

atelier 17 ltd
Atelier 17 Ltd, 28 Southleigh, Bradford On Avon, BA15 2EQ
nigel.a.w.bedford@gmail.com www.atelier17.co.uk T.(01225) 862900

This drawing is copyright. Only figured dimensions to be used.
Contractors to check all dimensions before proceeding
All Survey Work undertaken for Planning and Listed Building Purposes Only.

OUTLINE ELEVATIONS

Proposed Drawings - New Dwelling, Monkton Farleigh