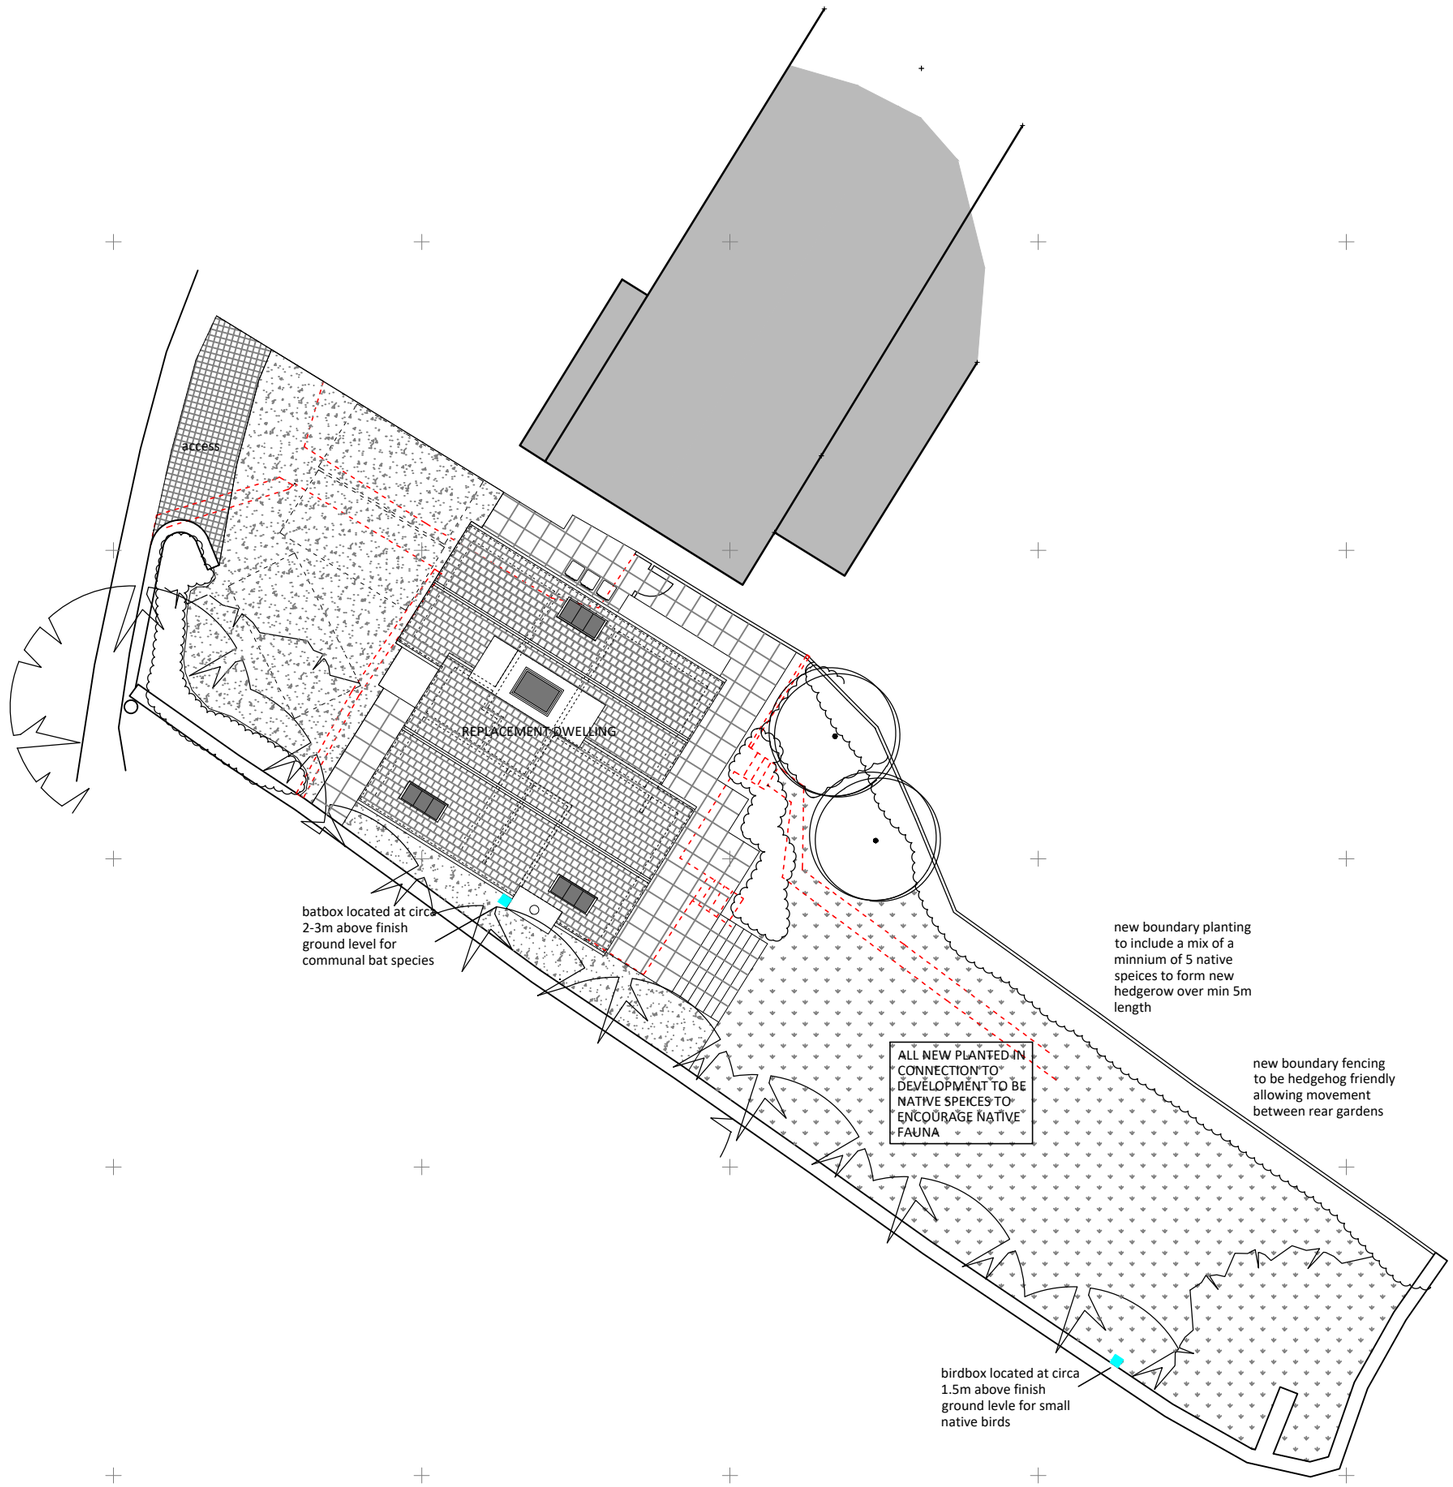


ECOLOGY ENHANCEMNET PLAN - scale 1:200

Proposed Drawings - New Dwelling, Monkton Farleigh

1:200 0 1.0 2.0 3.0 4.0 5.0

Issued for Planning

CLIENT	Clifton Maybank
PROJECT	New Dwelling, Monkton Farleigh
DRWG TITLE	Ecology Enhancement Plan
DRWG NO	A17 23 23 P109
DRAWN	NB
SCALE	1:200 @ A3
DATE	14.08.23
CHK'D	NB

atelier 17 ltd
Atelier 17 Ltd, 28 Southleigh, Bradford On Avon, BA15 2EQ
nigel.a.w.bedford@gmail.com www.atelier17.co.uk T.(01225) 862900

This drawing is copyright. Only figured dimensions to be used.
Contractors to check all dimensions before proceeding
All Survey Work undertaken for Planning and Listed Building Purposes Only.