
GREENFIELDS - 21-21A-21B

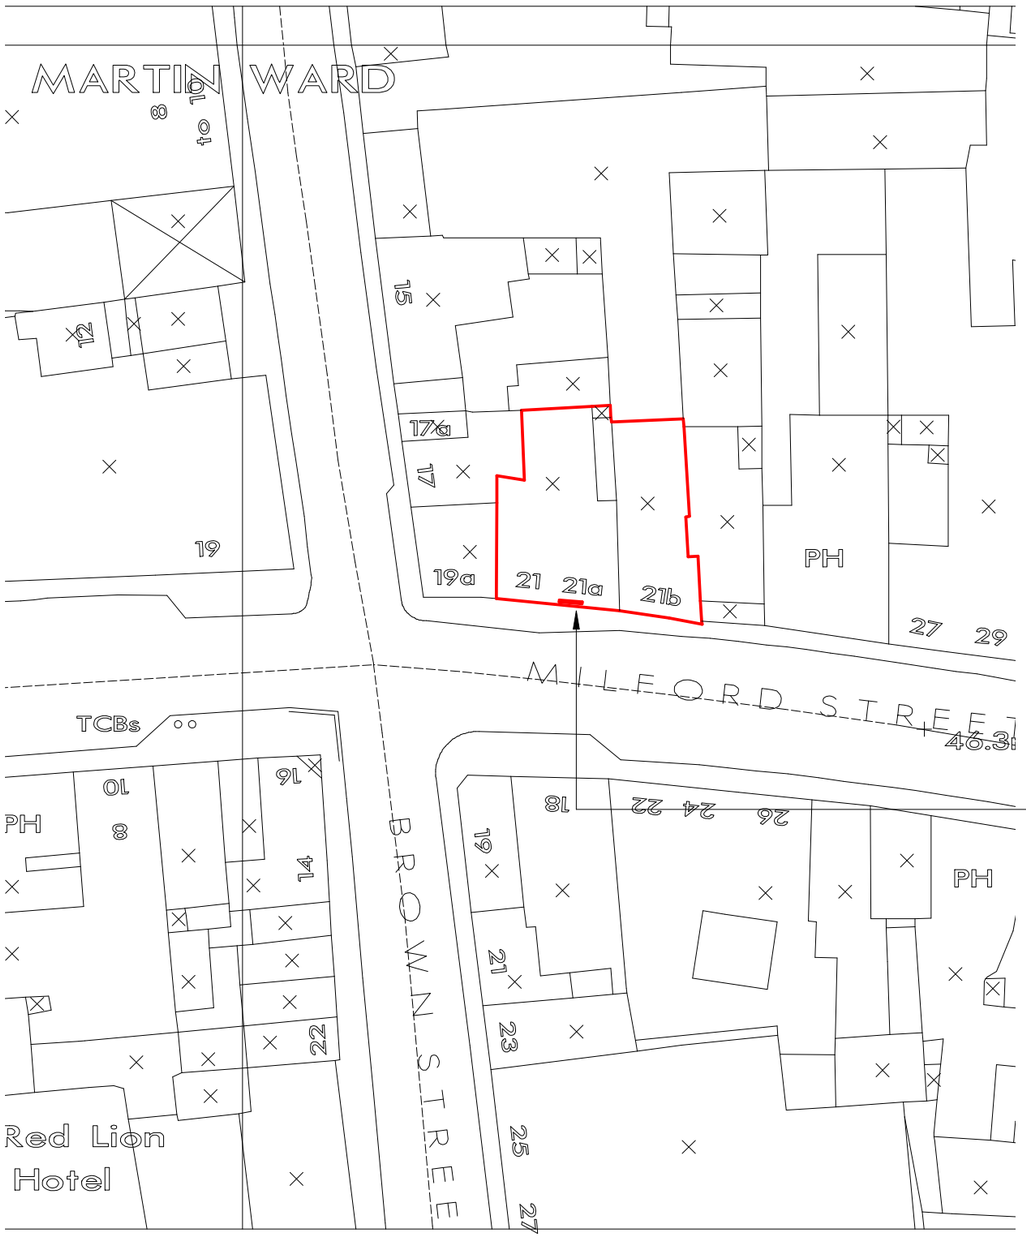

BLOCK PLAN 1:500 SCALE



Crown Copyright. All rights reserved. Licence Number 100020449

LOCATION PLAN 1:1250 SCALE

LOCATION OF SHUTTER

N

FAVONIUS

Notes:

A3

0 10 50

METRES AT 1:1250 SCALE

0 5 25

METRES AT 1:500 SCALE

THIS DRAWING IS THE COPYRIGHT OF FAVONIUS ARCHITECTS IT MAY NOT BE COPIED ALTERED OR REPRODUCED IN ANY WAY WITHOUT THEIR WRITTEN AUTHORITY. DIMENSIONS MUST BE CHECKED ON SITE AND NOT SCALED FROM THIS DRAWING.

21-21A-21B
MILFORD STREET
SECURITY SHUTTER

LOCATION PLAN
& BLOCK PLAN

DWG No: GRE-20-103

DATE: JULY 2023 | SCALE: 1:1250/500

FAVONIUS ARCHITECTS
Tel: 01722 412 391 www.favonius.co.uk
Wyndham House, 65 The Close, Salisbury, Wiltshire SP1 2EN

PLANNING & LBC DRAWING