

GREENFIELDS - 21-21A-21B

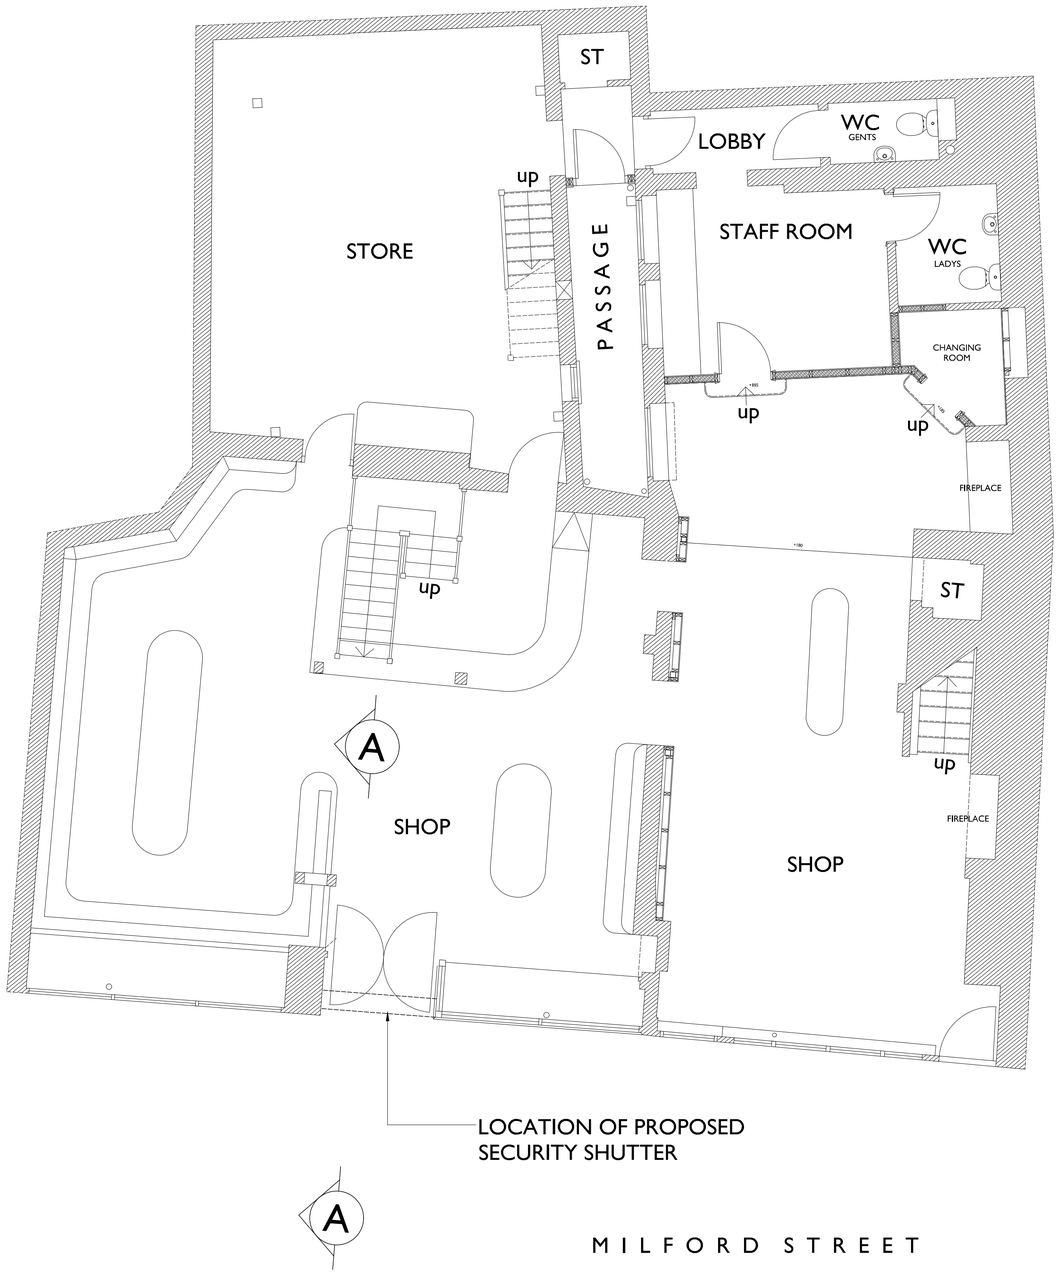

GROUND FLOOR PLAN 1:50 SCALE

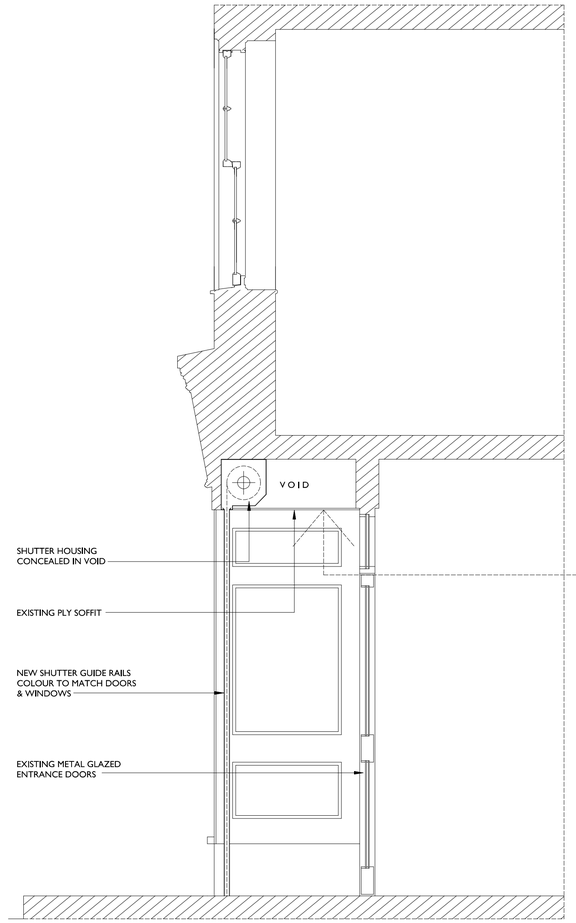

SECTION A-A 1:20 SCALE



PICTURE OF EXISTING SOFFIT
WHERE SHUTTER IS TO BE INSTALLED
ABOVE

Notes:

A1

0 0.2 0.4 0.6 0.8 1

METRES AT 1:20 SCALE

0 1 2

METRES AT 1:50 SCALE

THIS DRAWING & THE COPYRIGHT OF FAVONIUS ARCHITECTS IT MAY NOT BE COPIED, ALTERED OR REPRODUCED IN ANY WAY WITHOUT THEIR WRITTEN AUTHORITY. DIMENSIONS MUST BE CHECKED ON SITE AND NOT SCALED FROM THIS DRAWING.

21-21A-21B
MILFORD STREET
SECURITY SHUTTER

GROUND FLOOR PLAN
SECTION A-A
AS PROPOSED

DWG No: GRE-20-101

DATE: JULY 2023 | SCALE: 1:50/20

FAVONIUS ARCHITECTS
Tel: 01722 412 391
www.favonius.co.uk
Wyndham House, 65 The Close, Salisbury, Wiltshire SP1 2EN

PLANNING & LBC DRAWING